DocuSign Envelope ID: 6ADAA7FA-0A1A-4181-8798-2CBEFA2F15D5

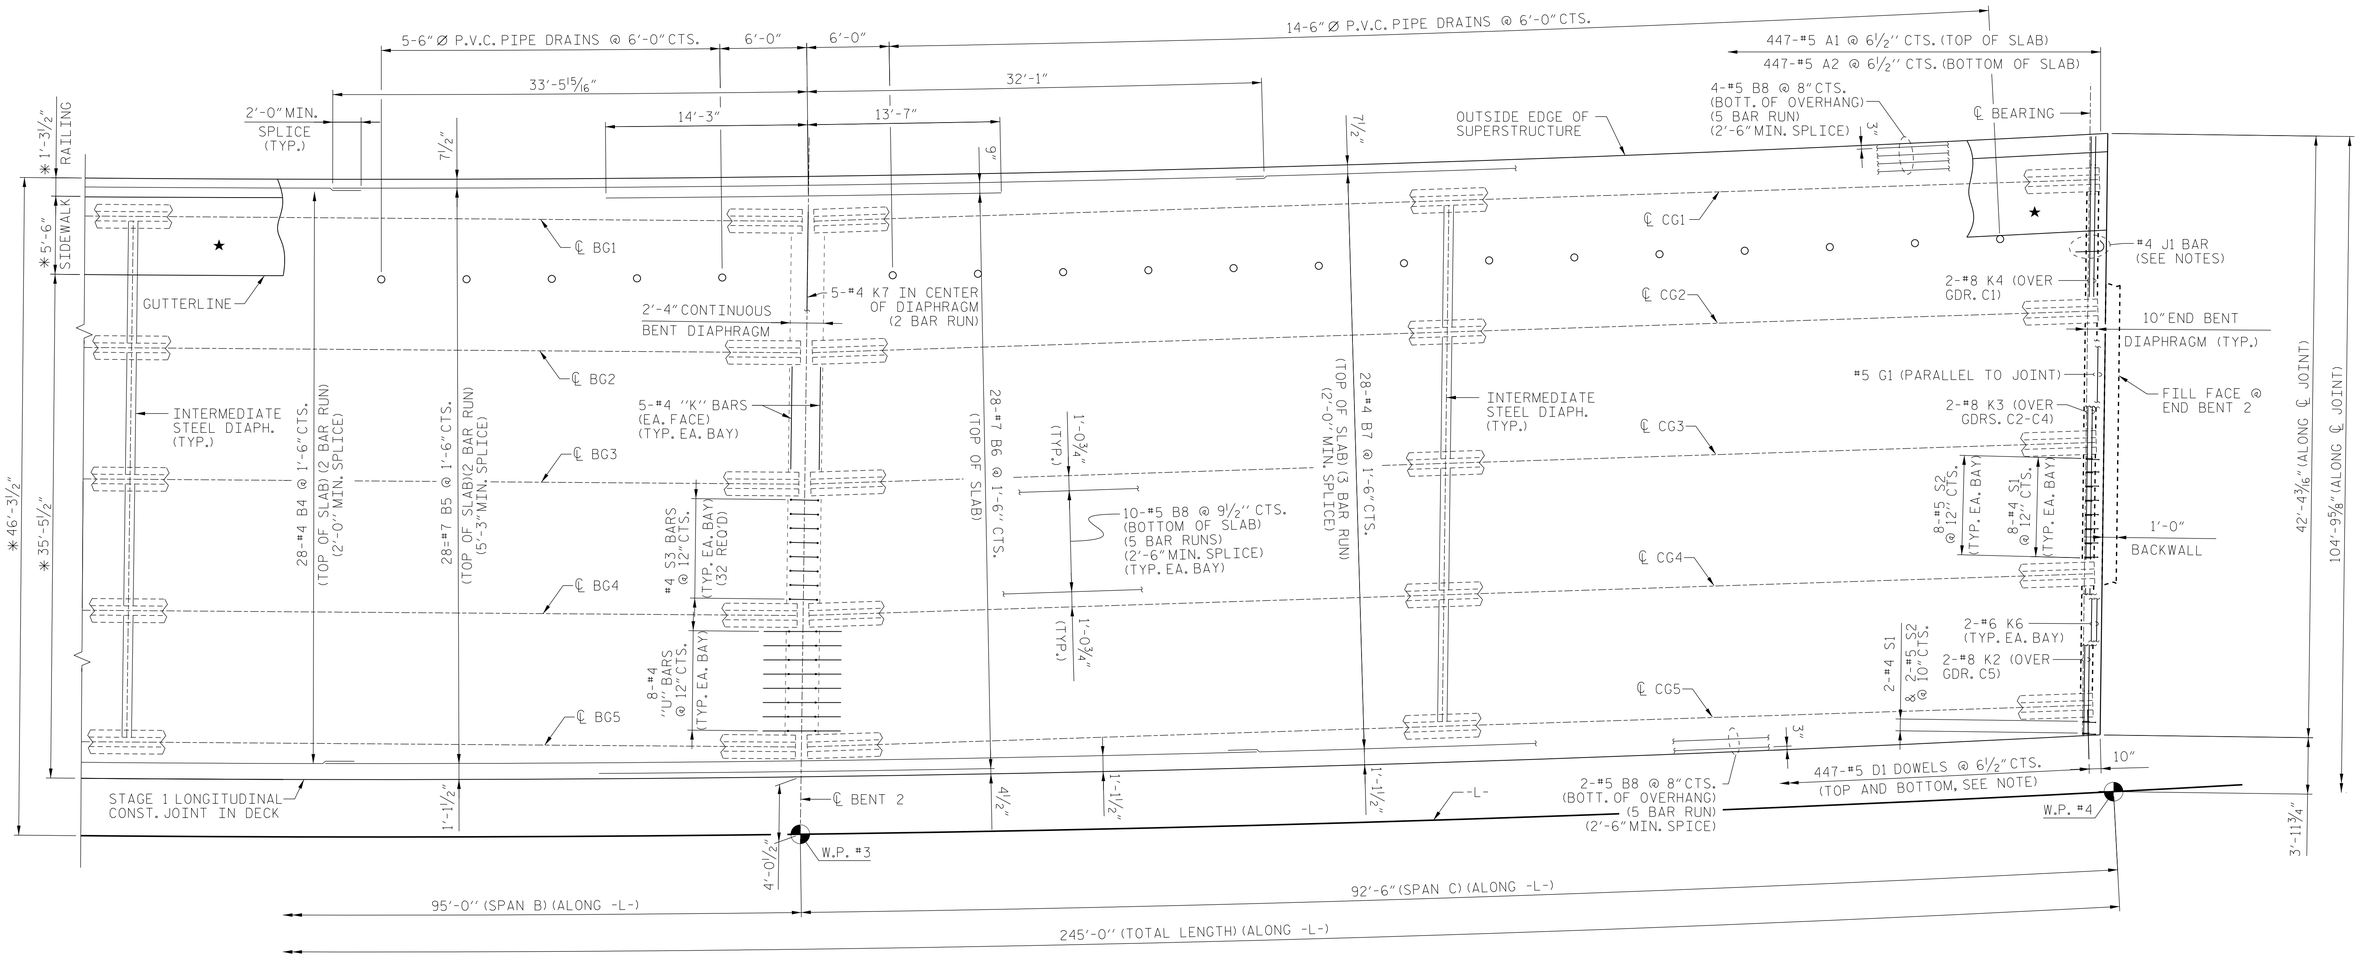

PARTIAL PLAN OF SPAN B AND PLAN OF SPAN C

(STAGE I)

✳ RADIAL DIMENSION

PROJECT NO. U-4910A

CABARRUS **COUNTY**

STATION: 147+80.00 -L-

SHEET 2 OF 4

NOTES

FOR TRANSVERSE CONSTRUCTION JOINT DETAIL AND LOCATION, SEE "POURING SEQUENCE" SHEET.

FOR 3 BAR METAL RAIL REINFORCING, SEE "3 BAR METAL RAIL" SHEET.

★ FOR SIDEWALK REINFORCING, SEE "SIDEWALK DETAILS" SHEET.

#5 "A" BARS ARE TO BE PLACED PERPENDICULAR TO AND ALONG THE LONG CHORD

#5 D1 DOWELS SHALL BE PLACED IN THE SAME HORIZONTAL PLANE AS THE TOP AND BOTTOM SLAB REINFORCING STEEL.

FOR PLACEMENT OF #4 J1 BAR, SEE "EXPANSION JOINT SEAL DETAILS" SHEETS.

DRAWN BY : N.K. BROWN DATE : 7/2016
CHECKED BY : K.H. COMPTON DATE : 7/2016
DESIGNED BY : N.K. BROWN DATE : 7/2016

DOCUMENT NOT CONSIDERED FINAL UNLESS ALL SIGNATURES COMPLETED

AECOM
AECOM TECHNICAL SERVICES, INC.
701 CORPORATE CENTER DRIVE, SUITE 475
RALEIGH, NC 27607
(919) 854-6200 www.aecom.com
AECOM License No. F-0342

11/30/2016

NORTH CAROLINA PROFESSIONAL SEAL 030474 ENGINEER JOHN C. MORRISON

DocuSigned by: John C. Morrison
A2FDE142C82F4AB...

STATE OF NORTH CAROLINA
DEPARTMENT OF TRANSPORTATION
RALEIGH

SUPERSTRUCTURE

PLAN OF SPANS
STAGE I

REVISIONS						SHEET NO.
NO.	BY:	DATE:	NO.	BY:	DATE:	S-12
1			3			TOTAL SHEETS
2			4			55

DATE: 11/30/2016
TIME: 10:08:59 AM

USER: kylecompton
DGN: G:\60304171\400_Technical\408_Structural\Cadd\40_023_U4910A_SMI_S12_PS02.dgn