DocuSign Envelope ID: 6ADAA7FA-0A1A-4181-8798-2CBEFA2F15D5




PLAN OF EXPANSION JOINT SEAL - LEFT SIDE




PLAN OF EXPANSION JOINT SEAL - RIGHT SIDE

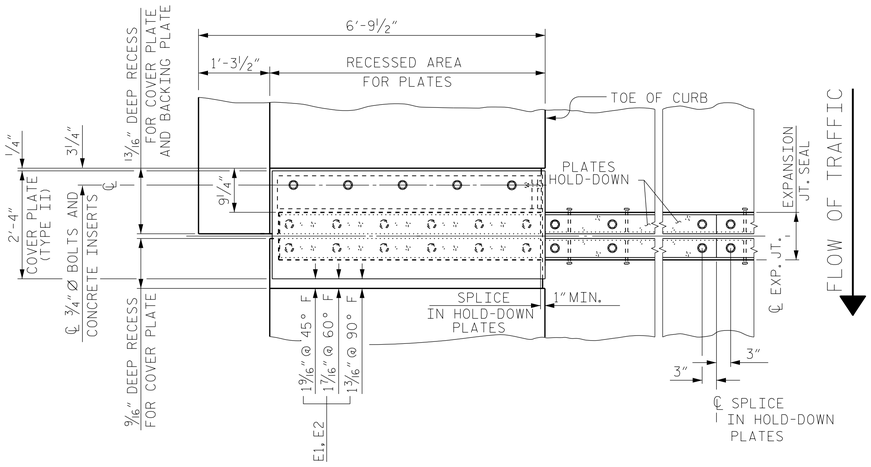


SECTION A - A

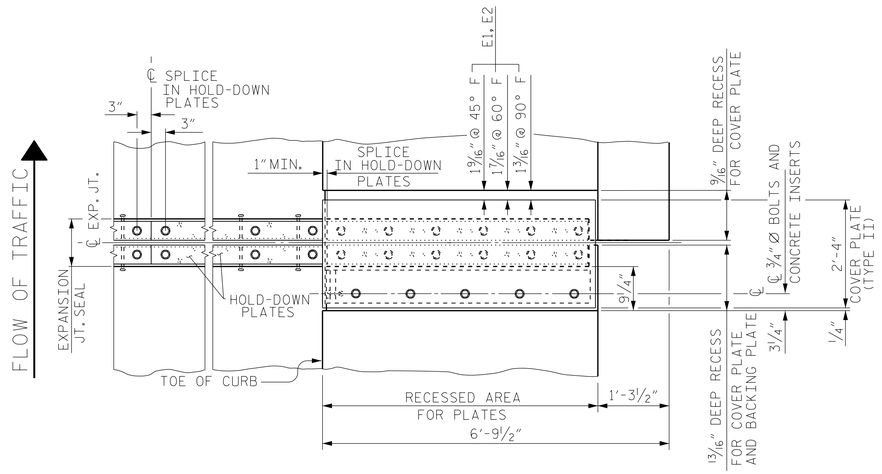


SECTION THRU SIDEWALK NORMAL TO JOINT

| | | | |
|---|---|---|---|
| ASSEMBLED BY : K.H. COMPTON | DATE : 5/2016 | | |
| CHECKED BY : J.C. MORRISON | DATE : 7/2016 | | |
| DRAWN BY : REK 10/87 | REV. 2/6/97 | EEM/RGW | |
| CHECKED BY : CRK 1/88 | REV. 5/1/06 | TLA/GM | |
| | REV. 10/1/11 | MAA/GM | |

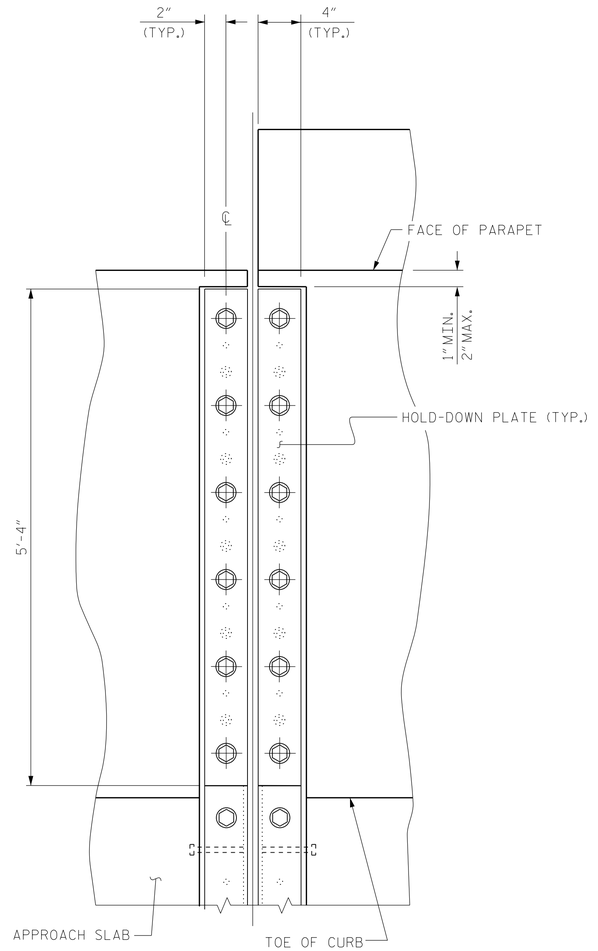DOCUMENT NOT CONSIDERED FINAL UNLESS ALL SIGNATURES COMPLETED

PROJECT NO. U-4910A

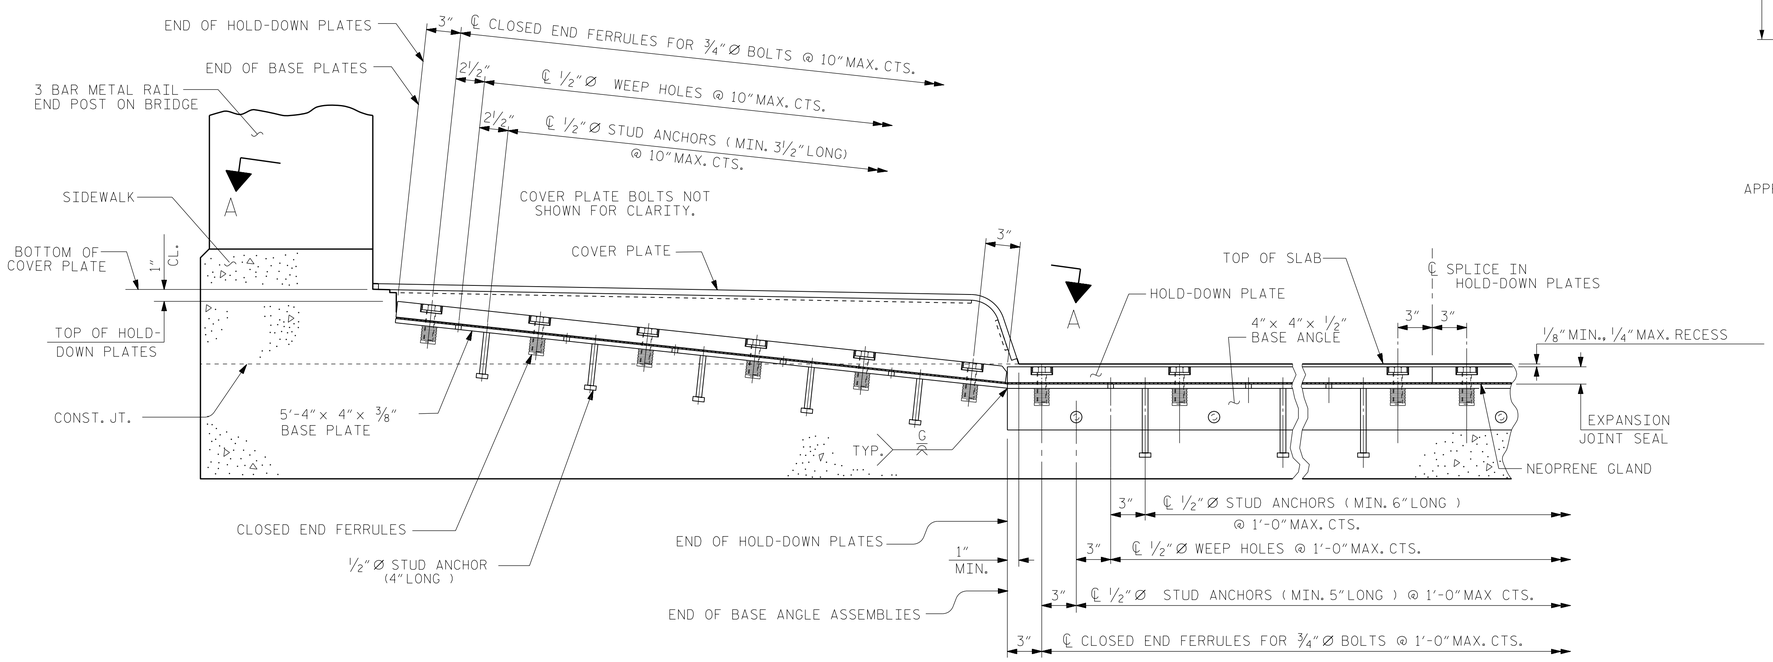CABARRUS COUNTY

STATION: 147+80.00 -L-

SHEET 2 OF 3

AECOM
AECOM TECHNICAL SERVICES, INC.
701 CORPORATE CENTER DRIVE, SUITE 475
RALEIGH, NC 27607
(919) 854-6200 www.aecom.com
AECOM License No. F-0342

11/30/2016

NORTH CAROLINA PROFESSIONAL SEAL 030474 ENGINEER JOHN C. MORRISON

Digitally signed by John C. Morrison
A2FDE142C82F4AB...

STATE OF NORTH CAROLINA
DEPARTMENT OF TRANSPORTATION
RALEIGH

STANDARD

# EXPANSION JOINT SEAL DETAILS FOR SIDEWALK

| REVISIONS | | | | | | SHEET NO. |
|---|---|---|---|---|---|---|
| NO. | BY: | DATE: | NO. | BY: | DATE: | S-31 |
| 1 | | | 3 | | | TOTAL SHEETS |
| 2 | | | 4 | | | 55 |

STD. NO. EJS3 SHT 1

USER: kylecompton
DGN: d:\60350471\400_Technical\408_Structural\Cad\400_DBI_U4910A_SMU_S31_EJS02.dgn
DATE: 11/30/2016
TIME: 10:18:08 AM