DocuSign Envelope ID: 6ADAA7FA-0A1A-4181-8798-2CBEFA2F15D5

NOTES:

FOR NOTES, SEE SHEET 1 OF 4.

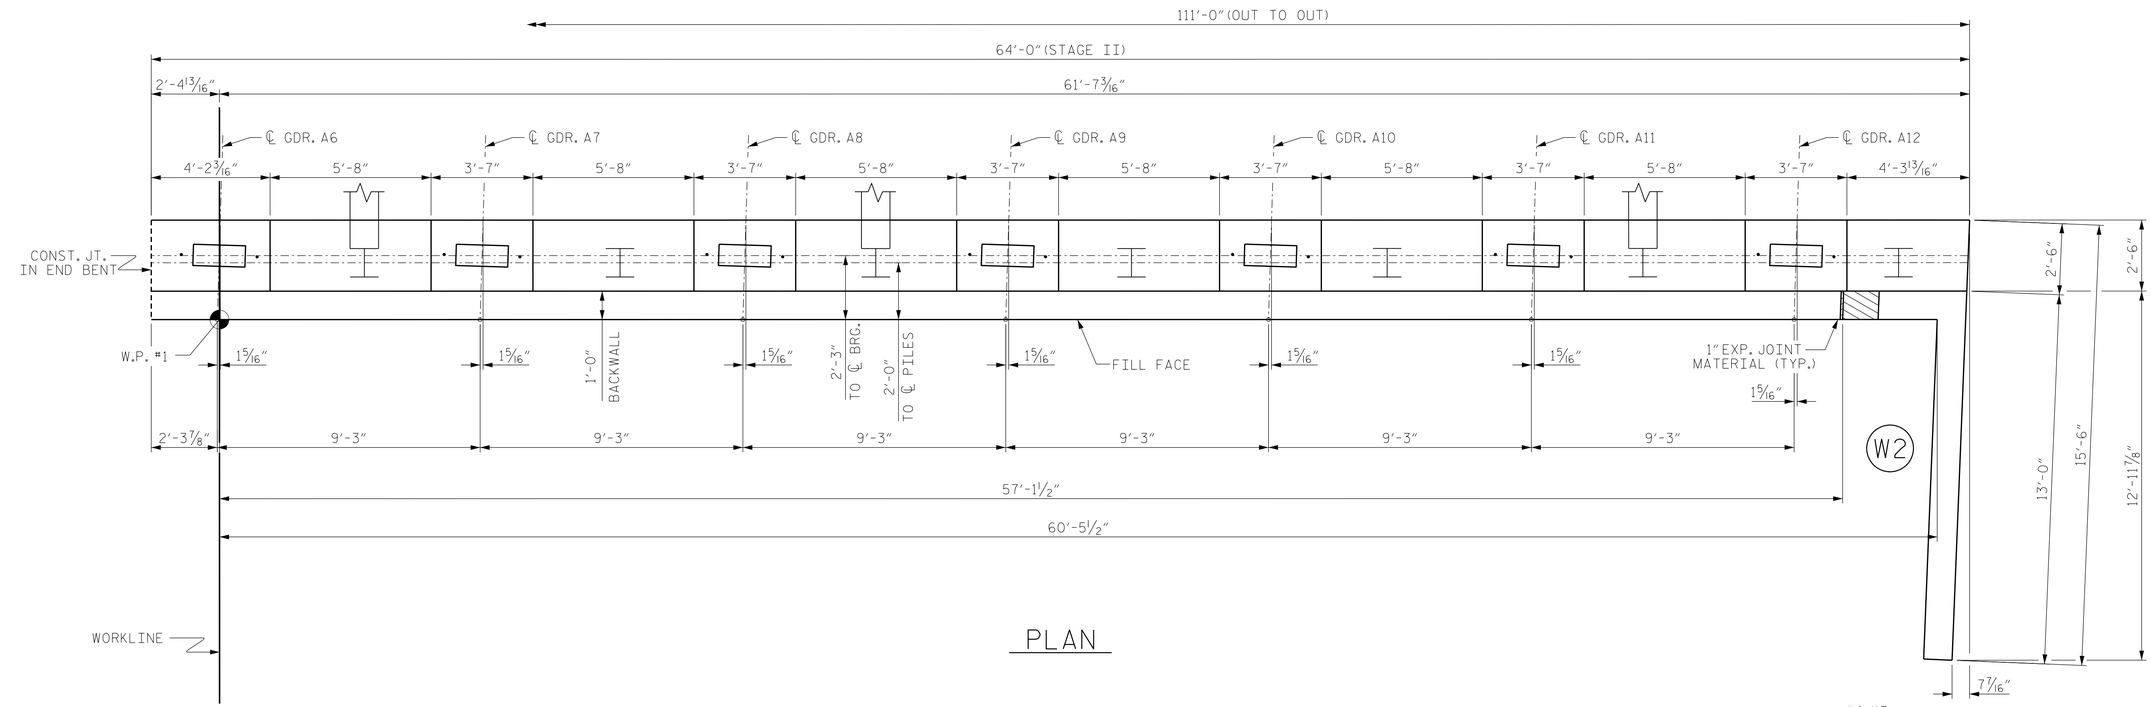

PLAN

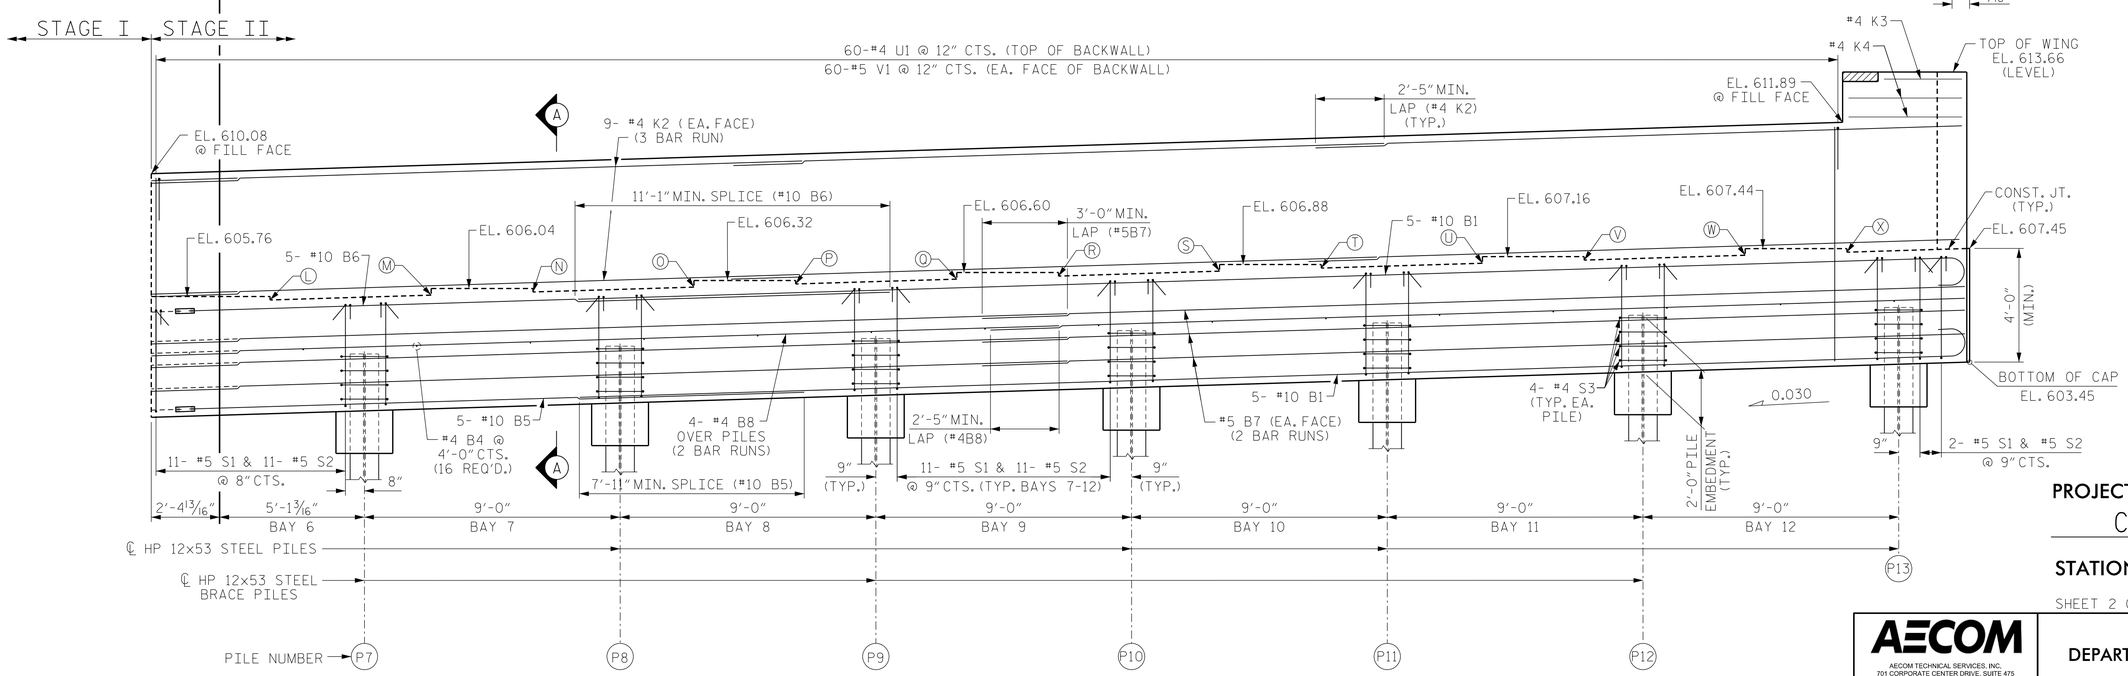

ELEVATION

** FOR LOCATION OF ELEVATION BETWEEN BRIDGE SEATS, SEE "SECTION A-A", SHEET 4 OF 4.

ELEVATIONS **	
L	605.64
M	605.81
N	605.92
O	606.09
P	606.2
Q	606.37
R	606.48
S	606.65
T	606.76
U	606.93
V	607.04
W	607.21
X	607.32

PROJECT NO. U-4910A

CABARRUS COUNTY

STATION: 147+80.00 -L-

SHEET 2 OF 4

AECOM

AECOM TECHNICAL SERVICES, INC.
701 CORPORATE CENTER DRIVE, SUITE 475
RALEIGH, NC 27607
(919) 854-6200
www.aecom.com
AECOM License No. F-0342

11/30/2016

NORTH CAROLINA PROFESSIONAL SEAL 030474 ENGINEER JOHN C. MORRISON

DocuSigned by: John C. Morrison
A2FDE142C82F4AB...

STATE OF NORTH CAROLINA
DEPARTMENT OF TRANSPORTATION
RALEIGH

SUBSTRUCTURE

END BENT 1
STAGE II

REVISIONS						SHEET NO.
NO.	BY:	DATE:	NO.	BY:	DATE:	S-36
1			3			TOTAL SHEETS
2			4			55

DRAWN BY : K.H. COMPTON DATE : 3/2016
CHECKED BY : G.L. HAMILTON DATE : 7/2016
DESIGNED BY : K.H. COMPTON DATE : 3/2016

DOCUMENT NOT CONSIDERED FINAL UNLESS ALL SIGNATURES COMPLETED

DATE: 11/30/2016
TIME: 10:28:01 AM

USER: kylecompton
DGN: G:\B030047\H-00_Technical\408_Structural\Cadd\40_07_U4910A_SMU_S36_EB01_02.dgn