DocuSign Envelope ID: 6ADAA7FA-0A1A-4181-8798-2CBEFA2F15D5

NOTES:

FOR NOTES, SEE SHEET 1 OF 4.

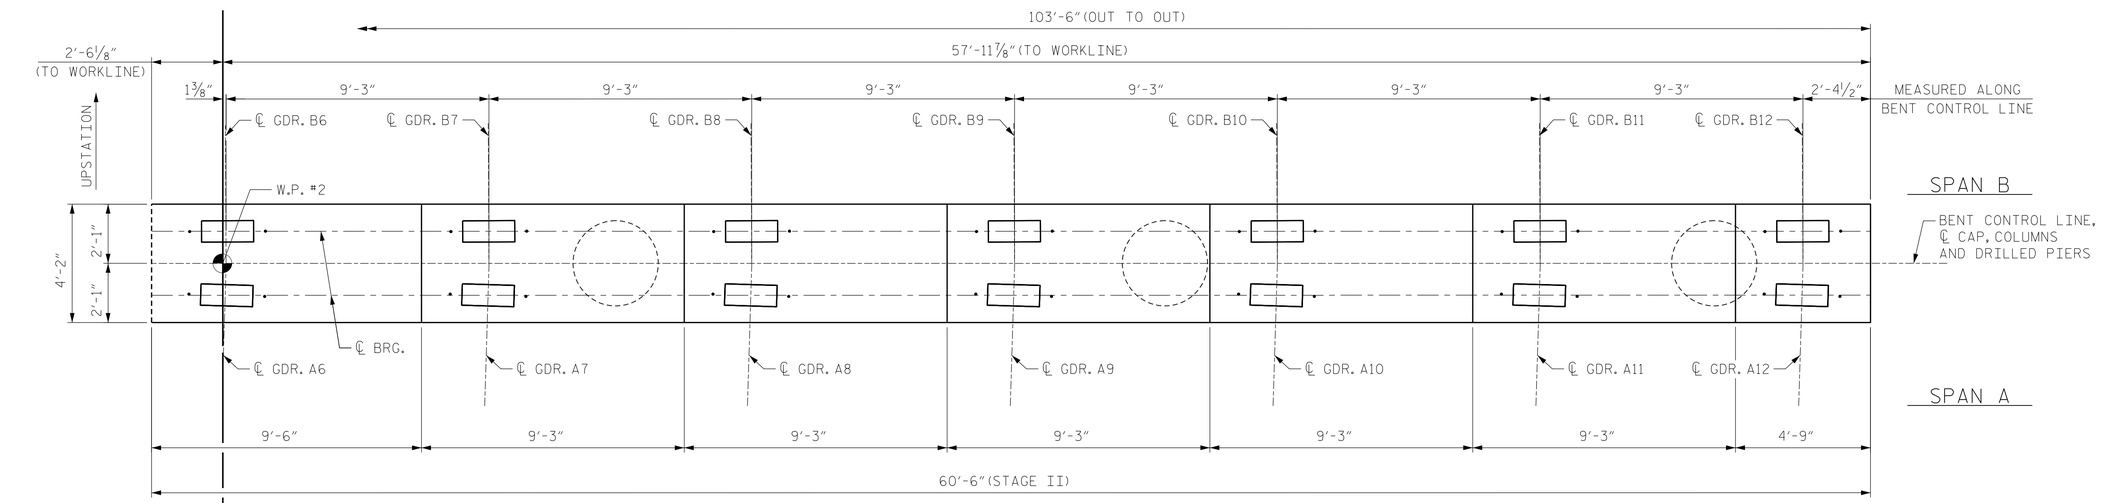

PLAN

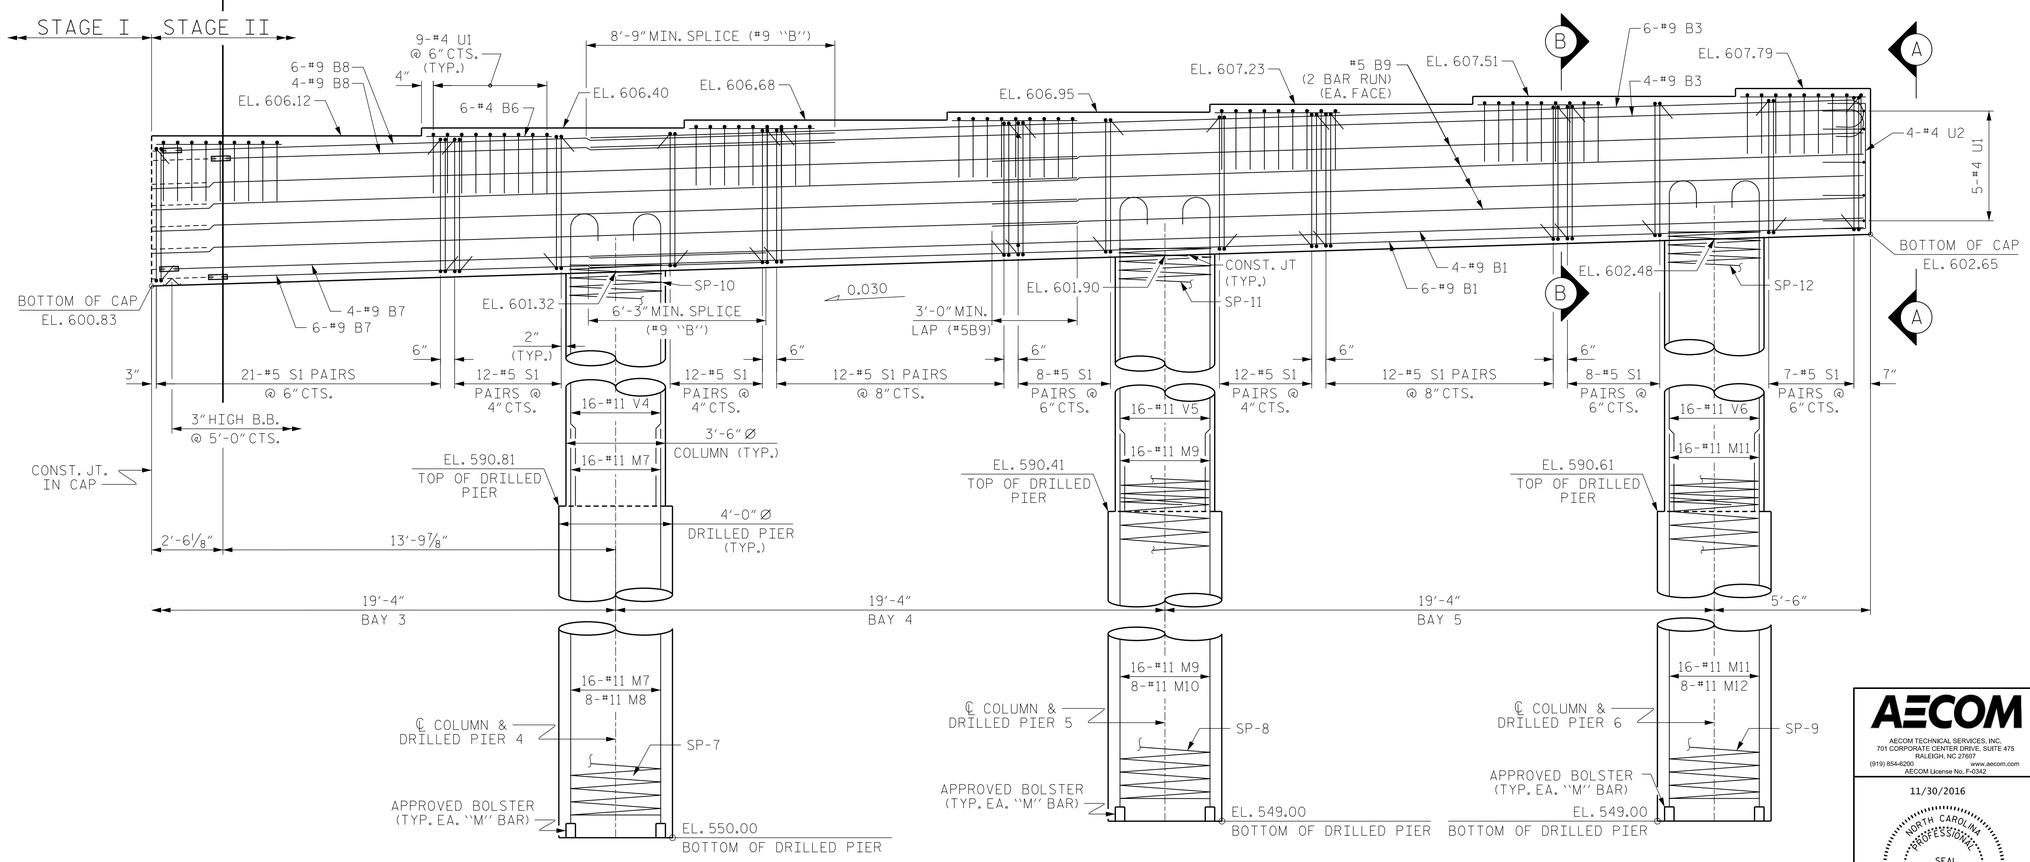

ELEVATION

PROJECT NO. U-4910A

CABARRUS COUNTY

STATION: 147+80.00 -L-

SHEET 2 OF 4

AECOM

AECOM TECHNICAL SERVICES, INC.
701 CORPORATE CENTER DRIVE, SUITE 475
RALEIGH, NC 27607
(919) 854-6200 www.aecom.com
AECOM License No. F-0342

11/30/2016

NORTH CAROLINA PROFESSIONAL SEAL 030474 ENGINEER JOHN C. MORRISON

DocuSigned by: John C. Morrison
A2FDE142C82F4AB...

STATE OF NORTH CAROLINA
DEPARTMENT OF TRANSPORTATION
RALEIGH

SUBSTRUCTURE

BENT 1
PLAN & ELEVATION

REVISIONS								SHEET NO.
NO.	BY:	DATE:	NO.	BY:	DATE:			S-40
1			3					TOTAL SHEETS
2			4					55

DRAWN BY : K.H. COMPTON DATE : 7/2016
CHECKED BY : J.C. MORRISON DATE : 7/2016
DESIGNED BY : K.H. COMPTON DATE : 7/2016

DOCUMENT NOT CONSIDERED FINAL UNLESS ALL SIGNATURES COMPLETED

DATE: 11/30/2016
TIME: 10:28:23 AM

USER: kylecompton
DGN: G:\6030047\400_Technical\408_Structure\Cadd\40_079_U4910A_SMU_S40_BT01_02.dgn