DocuSign Envelope ID: 6ADAA7FA-0A1A-4181-8798-2CBEFA2F15D5

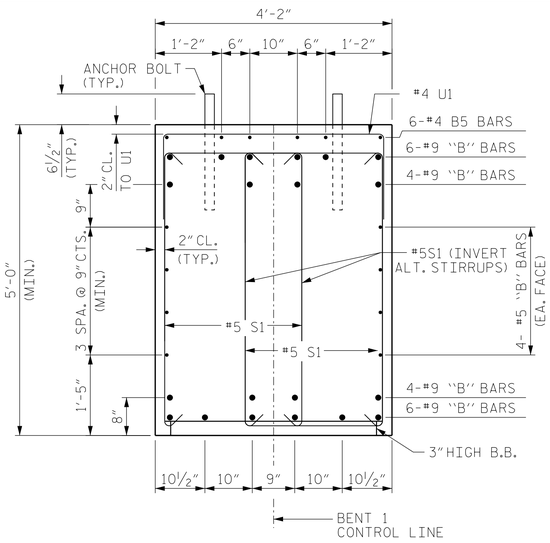

SECTION "B-B"

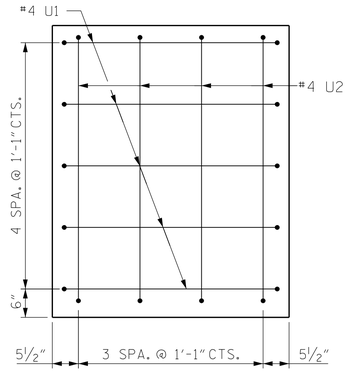

END VIEW "A-A"

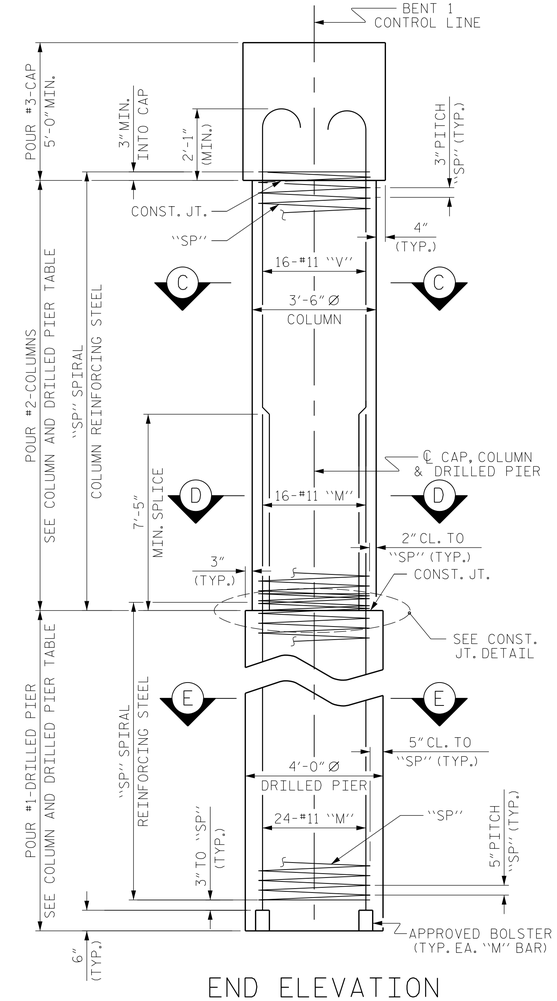

END ELEVATION

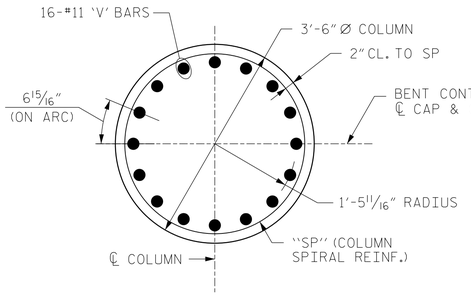

SECTION C-C

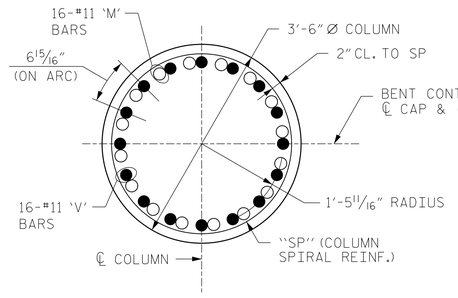

SECTION D-D

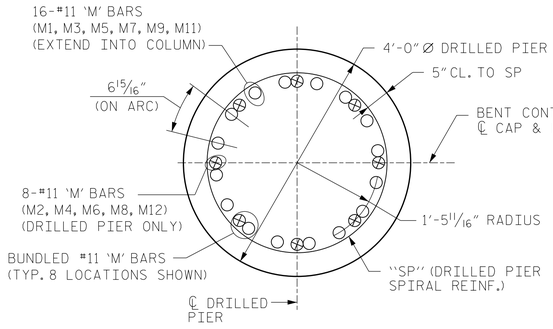

SECTION E-E

(24 TOTAL 'M' BARS)

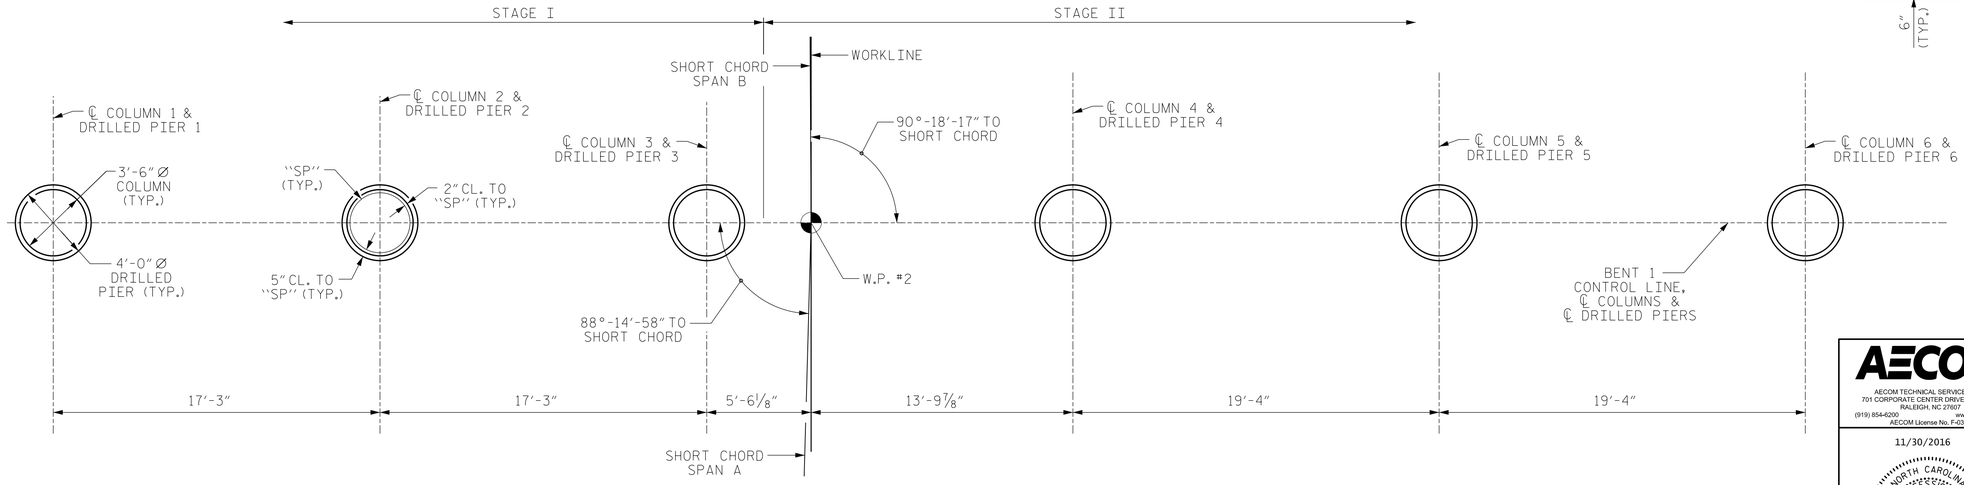

PLAN OF COLUMNS & DRILLED PIERS

PROJECT NO. U-4910A

CABARRUS **COUNTY**

STATION: 147+80.00 -L-

SHEET 3 OF 4

AECOM
AECOM TECHNICAL SERVICES, INC.
701 CORPORATE CENTER DRIVE, SUITE 475
RALEIGH, NC 27607
(919) 854-6200 www.aecom.com
AECOM License No. F-0342

11/30/2016

NORTH CAROLINA PROFESSIONAL SEAL 030474 ENGINEER J.C. MORRISON

Document: John C. Morrison

A2FDE142C82F4AB...

STATE OF NORTH CAROLINA
DEPARTMENT OF TRANSPORTATION
RALEIGH

SUBSTRUCTURE

BENT 1
SECTION AND DETAILS

REVISIONS						SHEET NO.
NO.	BY:	DATE:	NO.	BY:	DATE:	S-41
1			3			TOTAL SHEETS
2			4			55

DRAWN BY : K.H. COMPTON DATE : 7/2016
CHECKED BY : J.C. MORRISON DATE : 7/2016
DESIGNED BY : K.H. COMPTON DATE : 7/2016

DOCUMENT NOT CONSIDERED FINAL UNLESS ALL SIGNATURES COMPLETED

DATE: 11/30/2016
TIME: 09:32:24 AM

USER: kyleampton
DGN: Q:\60330471\400_Technical\408_Structural\Cadd\400_08_U4910A_SWU_S41_BRT01_03.dgn