DocuSign Envelope ID: 9D5EE4DE-946E-4E62-88A0-B23B270AEAA8

PROJECT REFERENCE NO.	SHEET NO.
U-4910B	PMP-5

APPROVED: _____

DATE: _____

SEAL

NORTH CAROLINA PROFESSIONAL SEAL 24416 ENGINEER M. SCOTT CLARK

1/20/2017

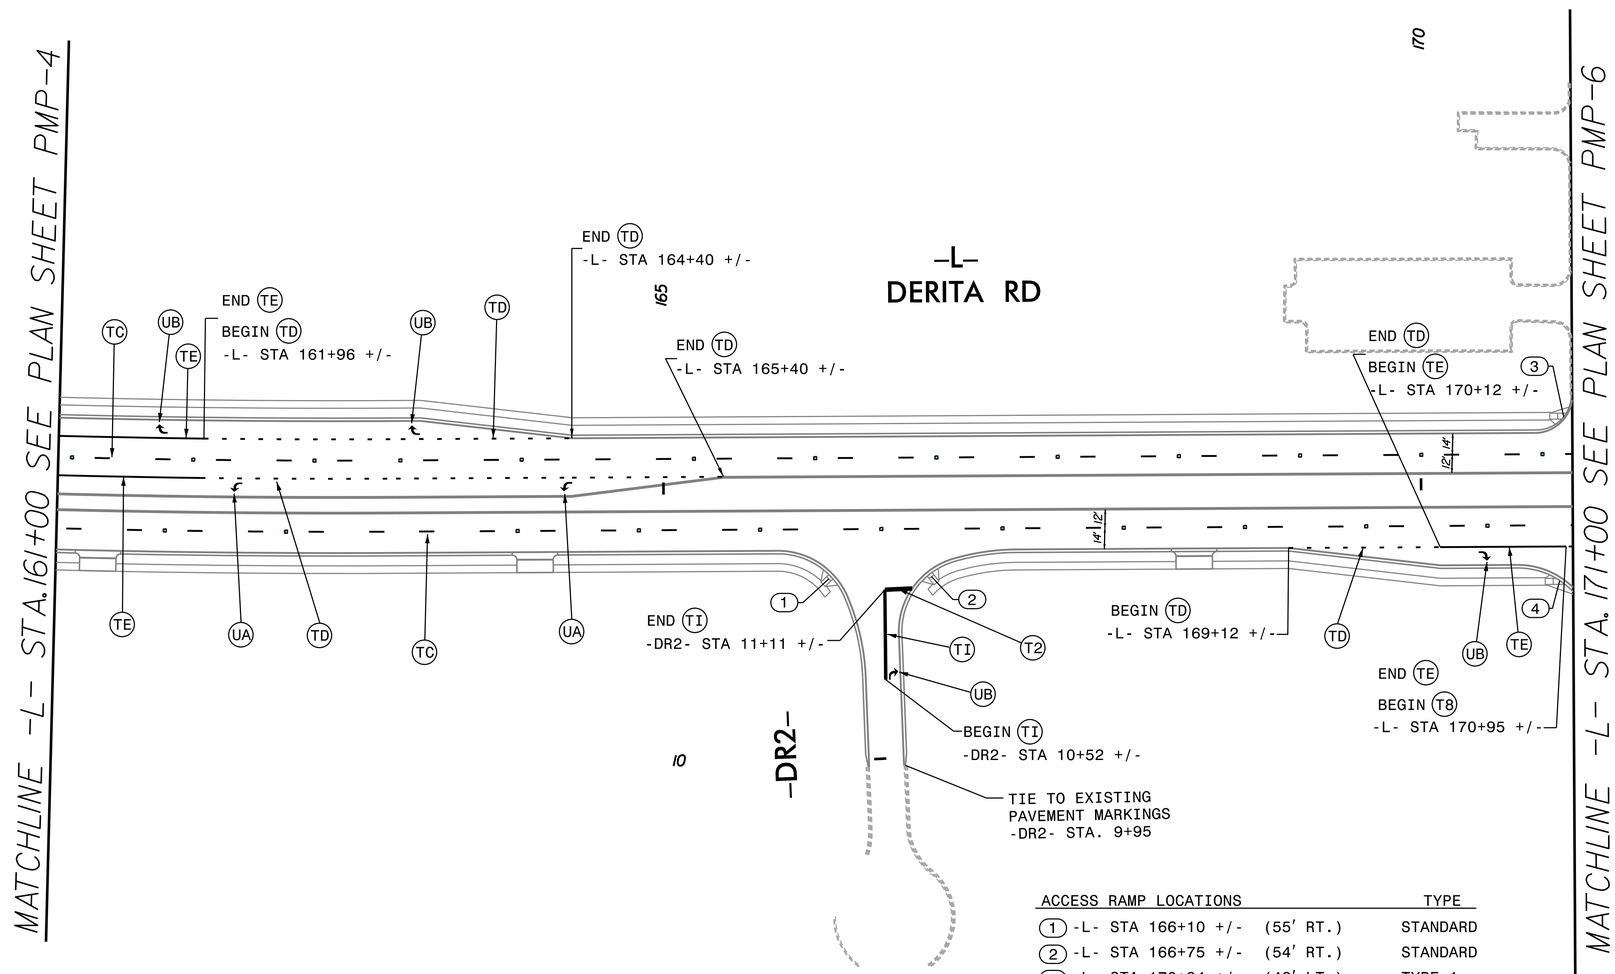

ACCESS RAMP LOCATIONS		TYPE
1 -L- STA 166+10 +/-	(55' RT.)	STANDARD
2 -L- STA 166+75 +/-	(54' RT.)	STANDARD
3 -L- STA 170+94 +/-	(48' LT.)	TYPE 1
4 -L- STA 170+91 +/-	(60' RT.)	TYPE 1