PROJECT REFERENCE NO.	SHEET NO.
U-5742	ITS-64

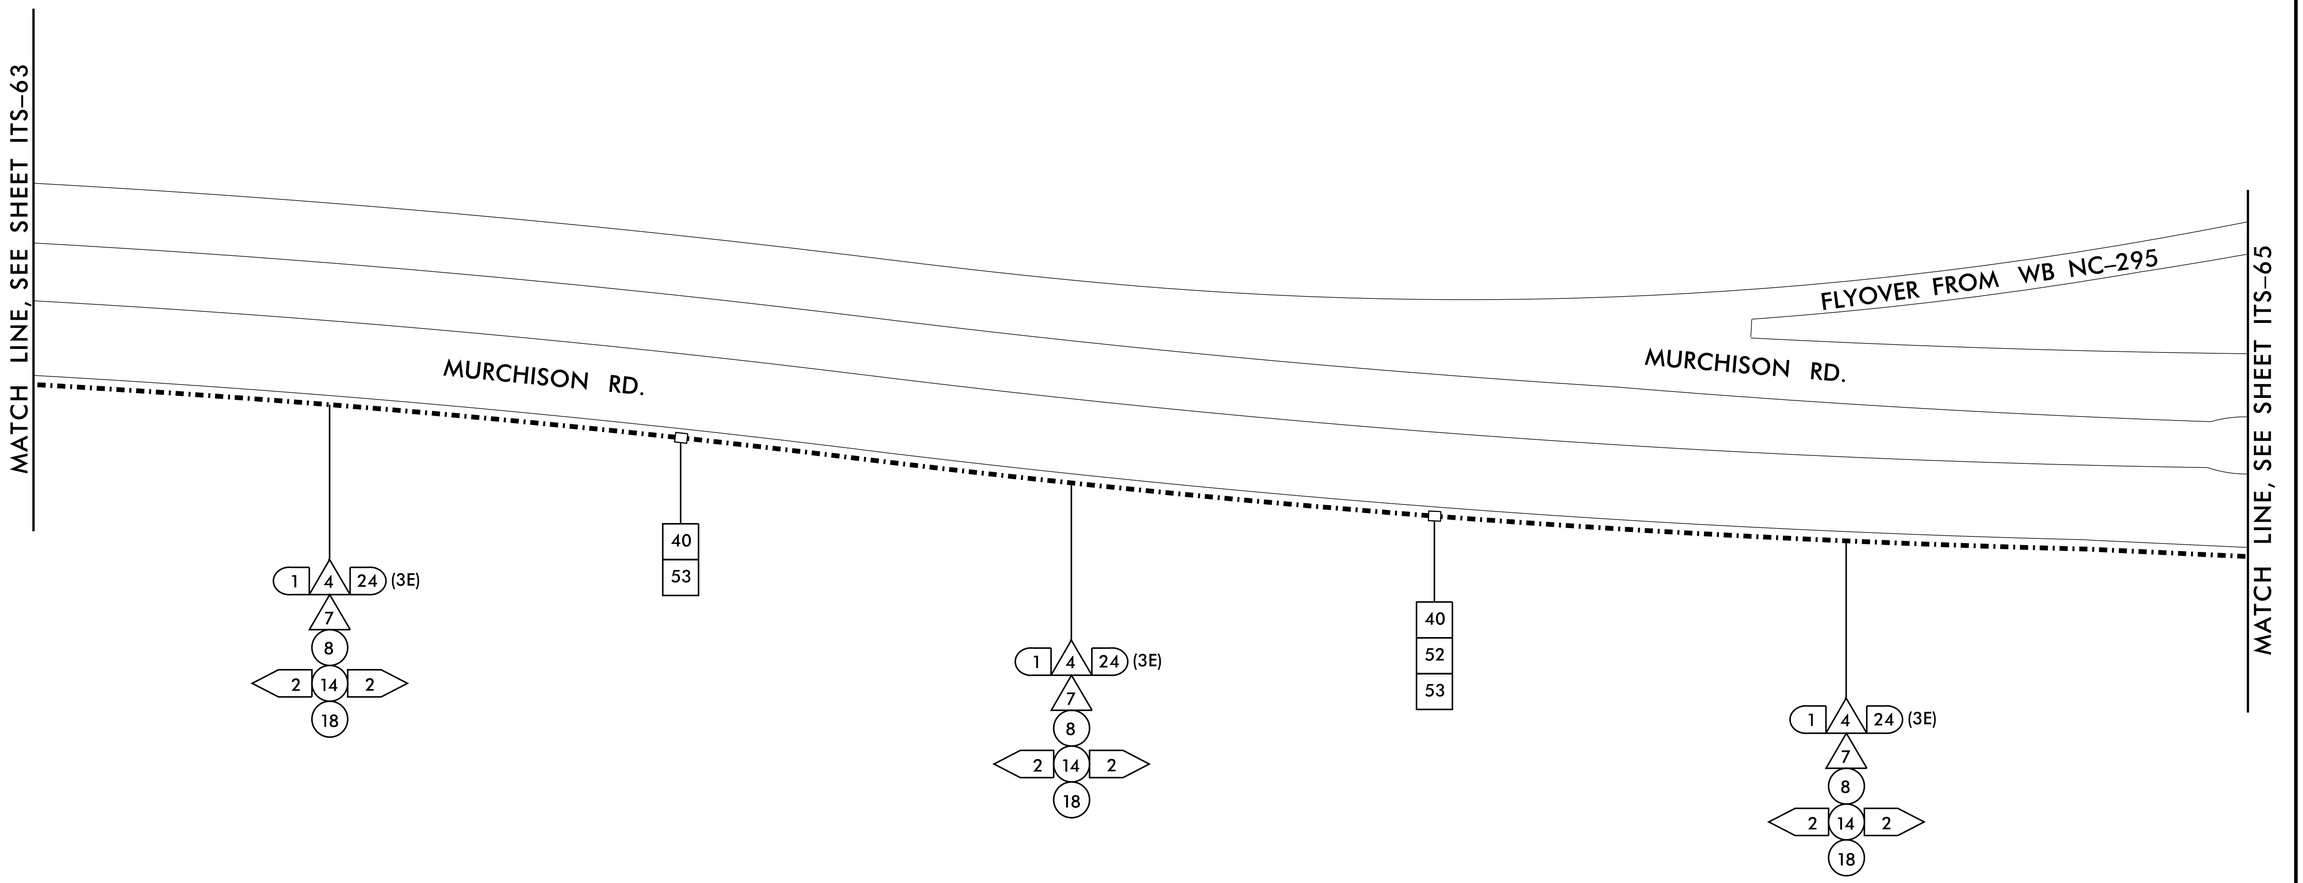

NOTE:
1. MAINTAIN A MINIMUM OF SIX (6) FEET FROM THE EDGE OF PAVEMENT WHEN TRENCHING PARALLEL TO THE ROADWAY UNLESS OTHERWISE NOTED.

11/5/2016
K:\RAL_TPTO_ITS\0II036305 - Fayetteville Sig Sys\Plans\0II036305_ITS_psh_64.dgn

Kimley»Horn
NC License #F-0102
421 Fayetteville St., Suite 600
Raleigh, NC 27636
Tel: (919) 677-2000
Fax: (919) 677-2050

Plans Prepared For:
STATE OF NORTH CAROLINA DEPARTMENT OF TRANSPORTATION
Transportation Mobility and Safety Division
Integrated Mobility Division
750 N. Greenfield Pkwy., Garner, NC 27529

SCALE 0 50

FAYETTEVILLE COMPUTERIZED SIGNAL SYSTEM
COMMUNICATIONS CABLE AND CONDUIT ROUTING PLAN

DIVISION 06 — CUMBERLAND COUNTY

PLAN DATE:	NOVEMBER 2016	REVIEWED BY:	K. NICHOLAS
PREPARED BY:	J. CROSS	REVIEWED BY:	K. SMITH

REVISIONS	INIT.	DATE

SEAL
NORTH CAROLINA PROFESSIONAL SEAL 030472 ENGINEER KEVIN W. SMITH
DocuSigned by: Kevin Smith
0686E0483B0440F...
SIGNATURE
11/15/2016
DATE
CADD Filename: