PROJECT REFERENCE NO.	SHEET NO.
U-5742	ITS-69

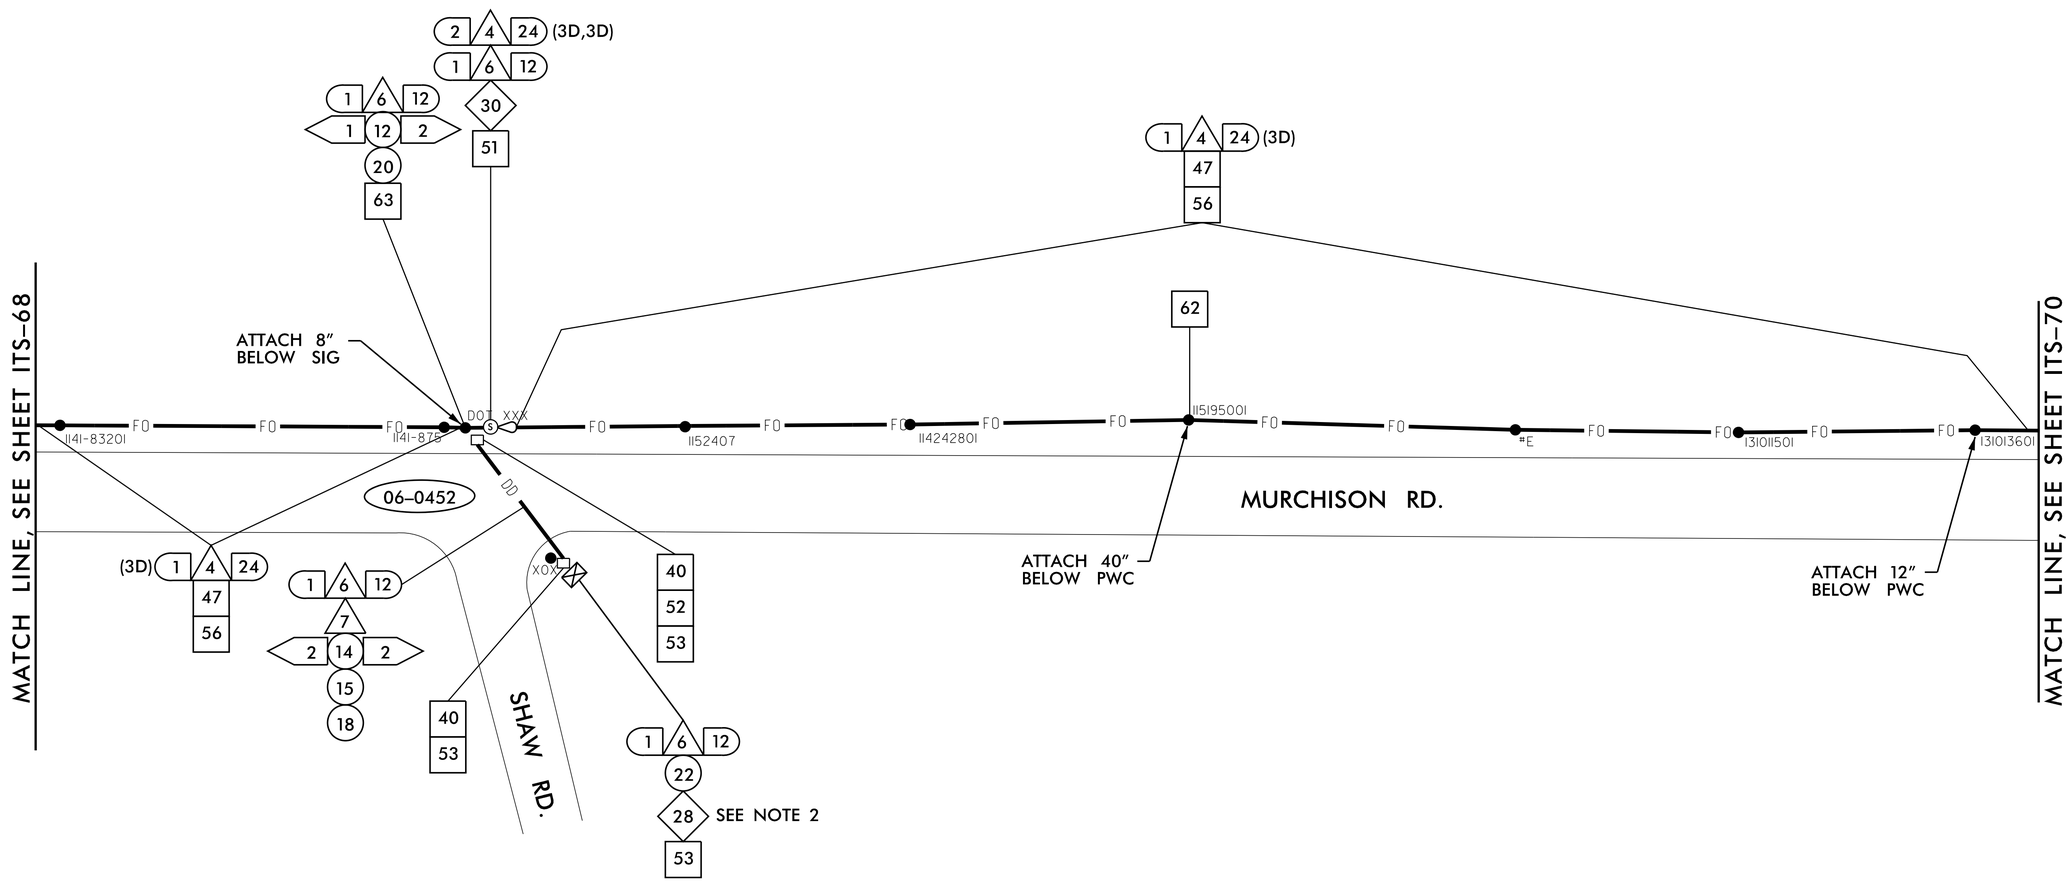

NOTES:
1. NCDOT CONTRACTOR ATTACH TO FRONT SIDE OF POLE AT 40" BELOW POWER PRESENCE UNLESS OTHERWISE NOTED.
2. SEE SUMMARY OF WORK TABLES FOR ADDITIONAL CABINET AND COMMUNICATIONS WORK TO BE PERFORMED.

11/15/2016
K:\RAL_TPTO_ITS\0110636305 - Fayetteville Sig Sys\Plans\0110636305_ITS_psh_69.dgn

Plans Prepared For:

Kimley»Horn
NC License #F-0102
421 Fayetteville St., Suite 600
Raleigh, NC 27636
Tel: (919) 677-2000
Fax: (919) 677-2050

750 N. Greenfield Pkwy., Garner, NC 27529

SCALE 0 50

FAYETTEVILLE COMPUTERIZED SIGNAL SYSTEM

COMMUNICATIONS CABLE AND CONDUIT ROUTING PLAN

DIVISION 06 — CUMBERLAND COUNTY

PLAN DATE: NOVEMBER 2016 — REVIEWED BY: K. NICHOLAS

PREPARED BY: J. CROSS — REVIEWED BY: K. SMITH

REVISIONS	INIT.	DATE

SEAL

NORTH CAROLINA PROFESSIONAL SEAL 030472 ENGINEER KEVIN W. SMITH

DocuSigned by: Kevin Smith
0886ED4B3B0440F...
11/15/2016
SIGNATURE DATE

CADD Filename: