PROJECT REFERENCE NO.	SHEET NO.
U-5742	ITS-112

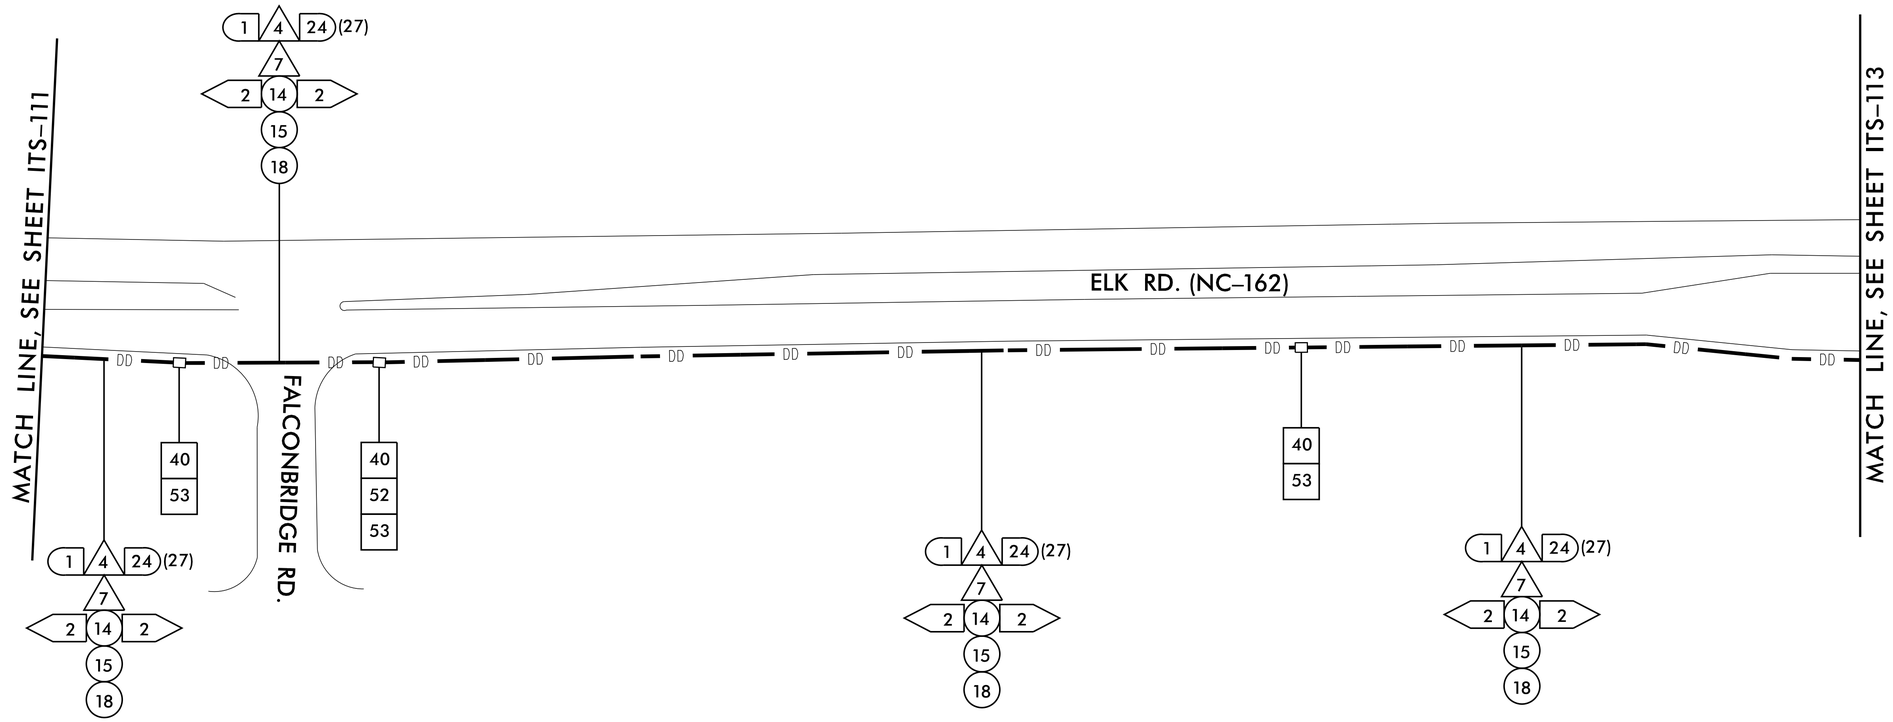

NOTE:
1. MAINTAIN A MINIMUM OF SIX (6) FEET FROM EDGE OF PAVEMENT WHEN TRENCHING PARALLEL TO THE ROADWAY UNLESS OTHERWISE NOTED.

11/15/2016
K:\RAL_TPTO_ITS\0U036305 - Fayetteville Sig Sys\Plans\0U036305_ITS_psh_ul2.dgn

Kimley»Horn
NC License #F-0102
421 Fayetteville St., Suite 600
Raleigh, NC 27636
Tel: (919) 677-2000
Fax: (919) 677-2050

Plans Prepared For:
Transportation Mobility and Safety Division
STATE OF NORTH CAROLINA DEPARTMENT OF TRANSPORTATION
Intelligent Transportation Systems Section
750 N. Greenfield Pkwy., Garner, NC 27529

SCALE 0 50

FAYETTEVILLE COMPUTERIZED SIGNAL SYSTEM

COMMUNICATIONS CABLE AND CONDUIT ROUTING PLAN

DIVISION 06 — CUMBERLAND COUNTY

PLAN DATE: NOVEMBER 2016 — REVIEWED BY: K. NICHOLAS

PREPARED BY: J. CROSS — REVIEWED BY: K. SMITH

REVISIONS	INIT.	DATE

SEAL
NORTH CAROLINA PROFESSIONAL SEAL 030472 ENGINEER KEVIN W. SMITH

DocuSigned by: Kevin Smith 0686E04B3B0440F...
SIGNATURE — DATE 11/15/2016

CADD Filename: