PROJECT REFERENCE NO.	SHEET NO.
U-5742	ITS-170

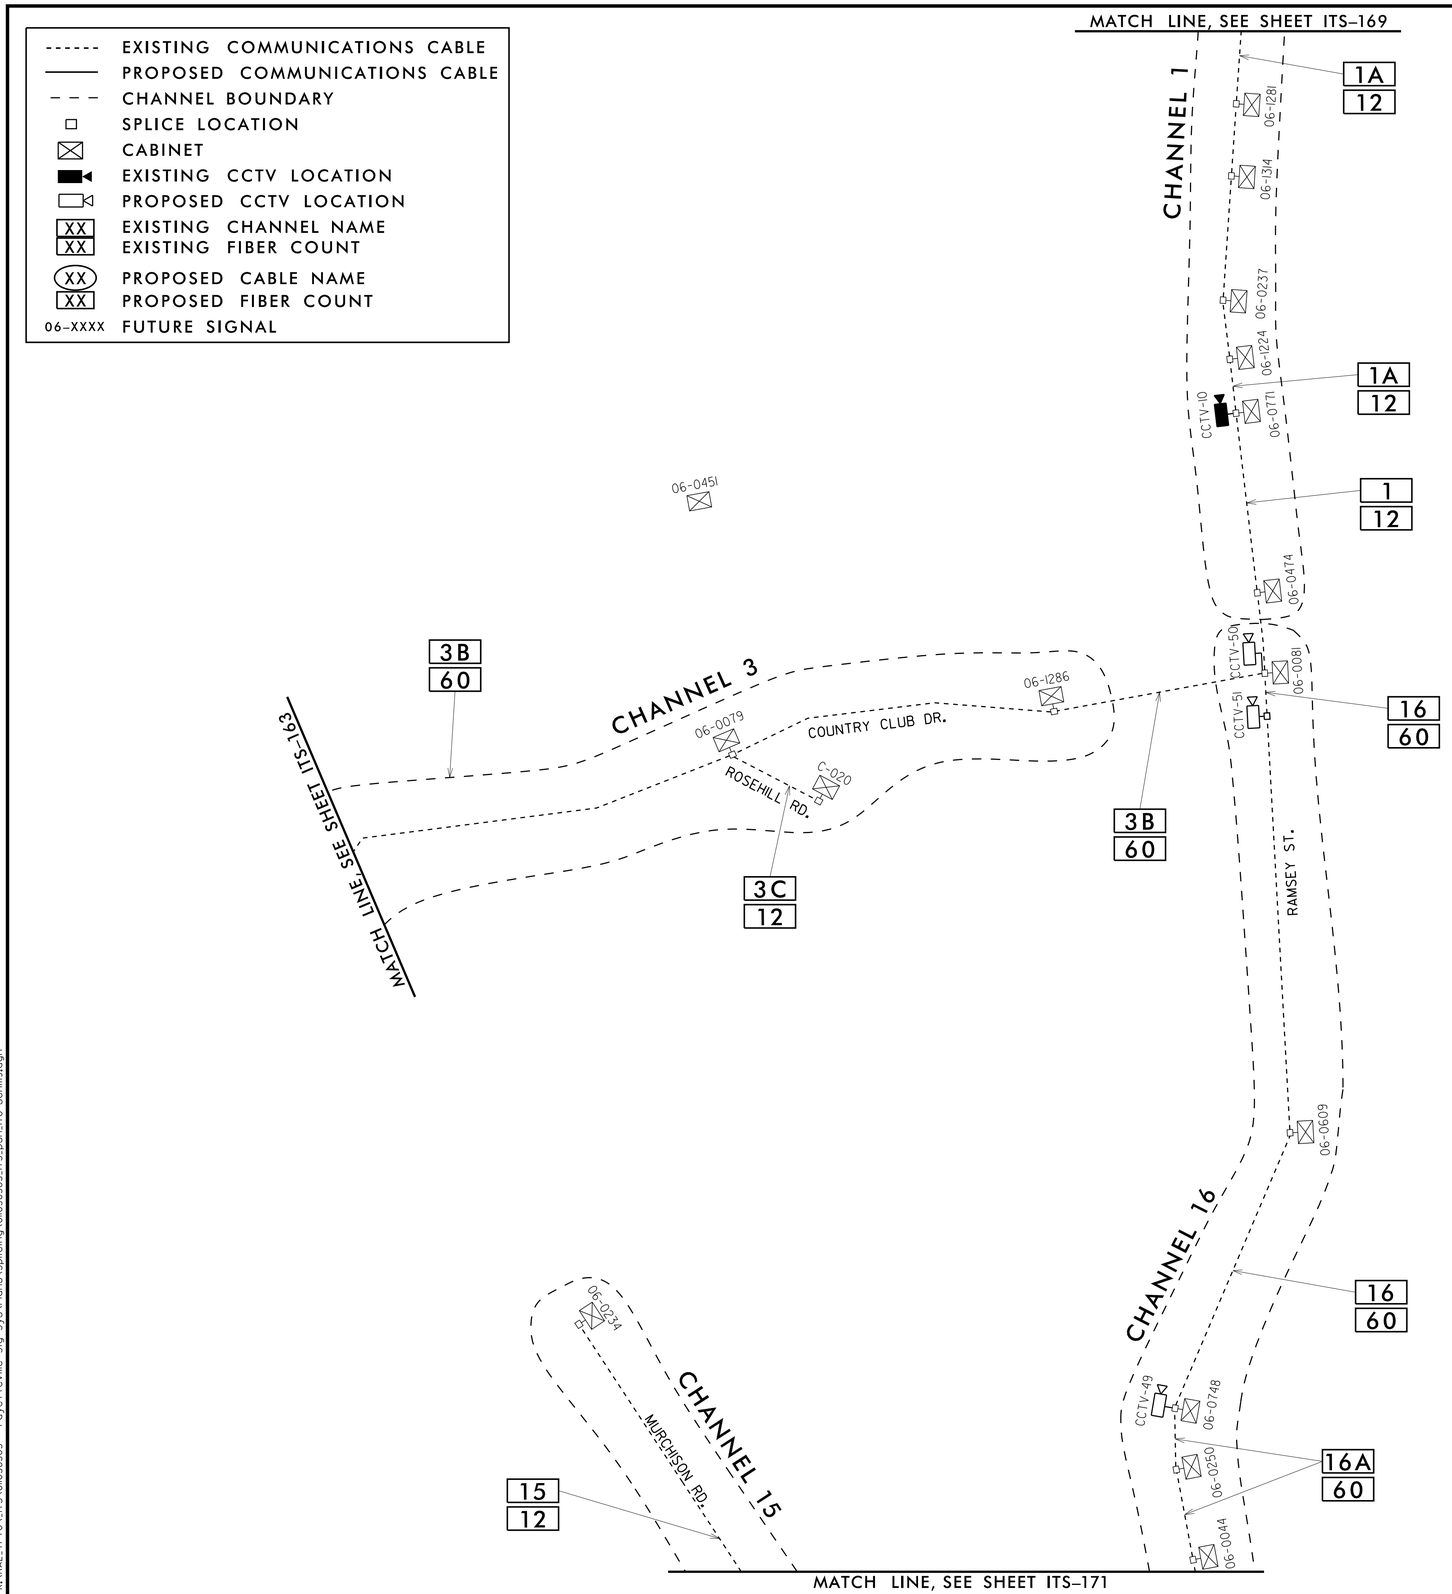

Kimley»Horn
NC License #F-0102
421 Fayetteville St., Suite 600
Raleigh, NC 27636
Tel: (919) 677-2000
Fax: (919) 677-2050

Plans Prepared For:
STATE OF NORTH CAROLINA DEPARTMENT OF TRANSPORTATION
Transportation Mobility and Safety Division
Intermodal Transportation Systems Section
750 N. Greenfield Pkwy., Garner, NC 27529

FAYETTEVILLE COMPUTERIZED SIGNAL SYSTEM

CABLE SCHEMATIC

DIVISION 06 — CUMBERLAND COUNTY

PLAN DATE: NOVEMBER 2016 — REVIEWED BY: K. NICHOLAS

PREPARED BY: J. CROSS — REVIEWED BY: K. SMITH

SCALE: 0

REVISIONS | INIT. | DATE

SEAL: NORTH CAROLINA PROFESSIONAL SEAL 030472 ENGINEER KEVIN W. SMITH

DocuSigned by: Kevin Smith
0686E0483804460F
SIGNATURE — DATE 11/15/2016

CADD Filename:

11/15/2016
K:\RAL_TPTO_ITS\0100363305 - Fayetteville Sig Sys\Plans\Splicing\0100363305_ITS_psh_170-schm9.dgn