| PROJECT NO. | SHEET NO. | TOTAL SHEETS |
|---|---|---|
| I–5809 | 5 | |

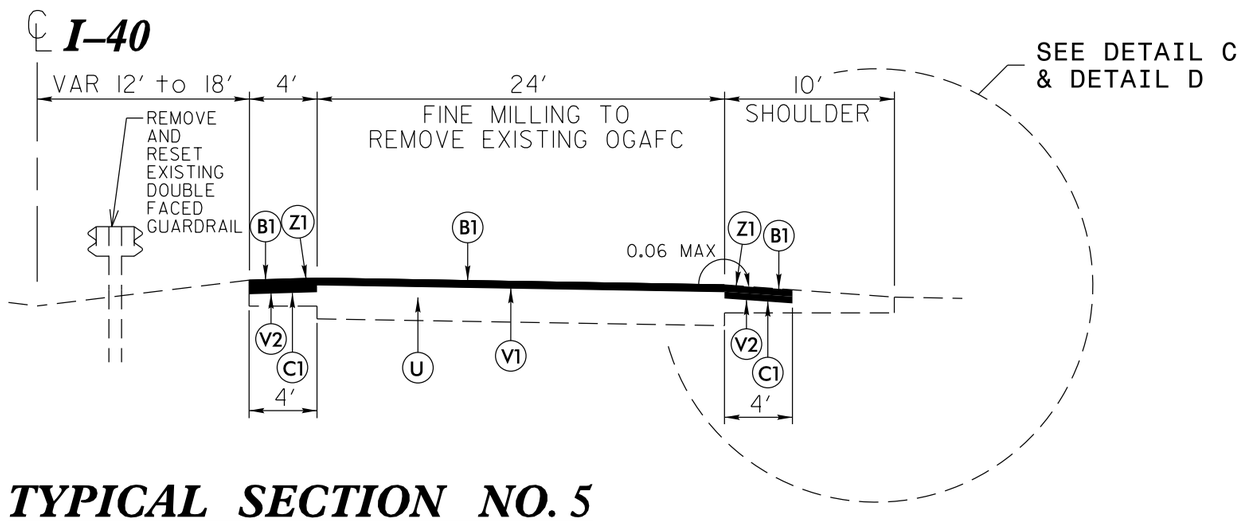


## TYPICAL SECTION NO. 5

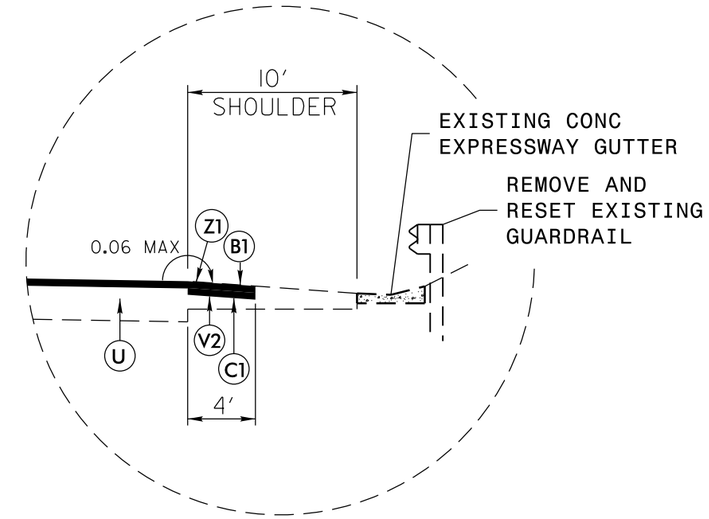


## DETAIL C

### VARIOUS LOCATIONS

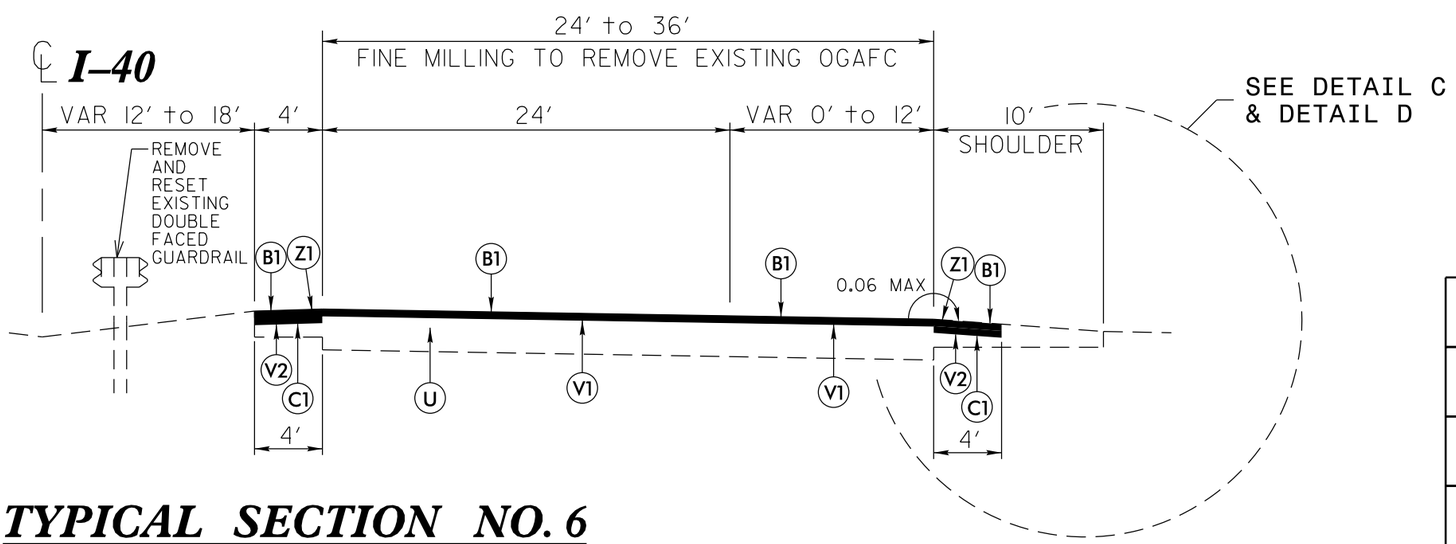


## TYPICAL SECTION NO. 6

| PAVEMENT SCHEDULE | |
|---|---|
| B1 | PROP. OPEN-GRADED ASPHALT FRICTION COURSE, TYPE FC-1 MODIFIED, AT AN AVERAGE RATE OF 70 LBS. PER SQ. YD. |
| C1 | PROP. APPROX. 2″ ASPHALT CONCRETE SURFACE COURSE, TYPE S9.5C, AT AN AVERAGE RATE OF 224 LBS. PER SQ. YD. |
| U | EXISTING PAVEMENT |
| V1 | FINE MILLING (5/8″ DEPTH) |
| V2 | MILLING ASPHALT PAVEMENT, 2″ DEPTH |
| Z1 | MILLED RUMBLE STRIPS (ASPHALT CONCRETE) |

# McDOWELL COUNTY