DocuSign Envelope ID: DD806C4B-2CC1-447D-B3BF-4C49A335BB96

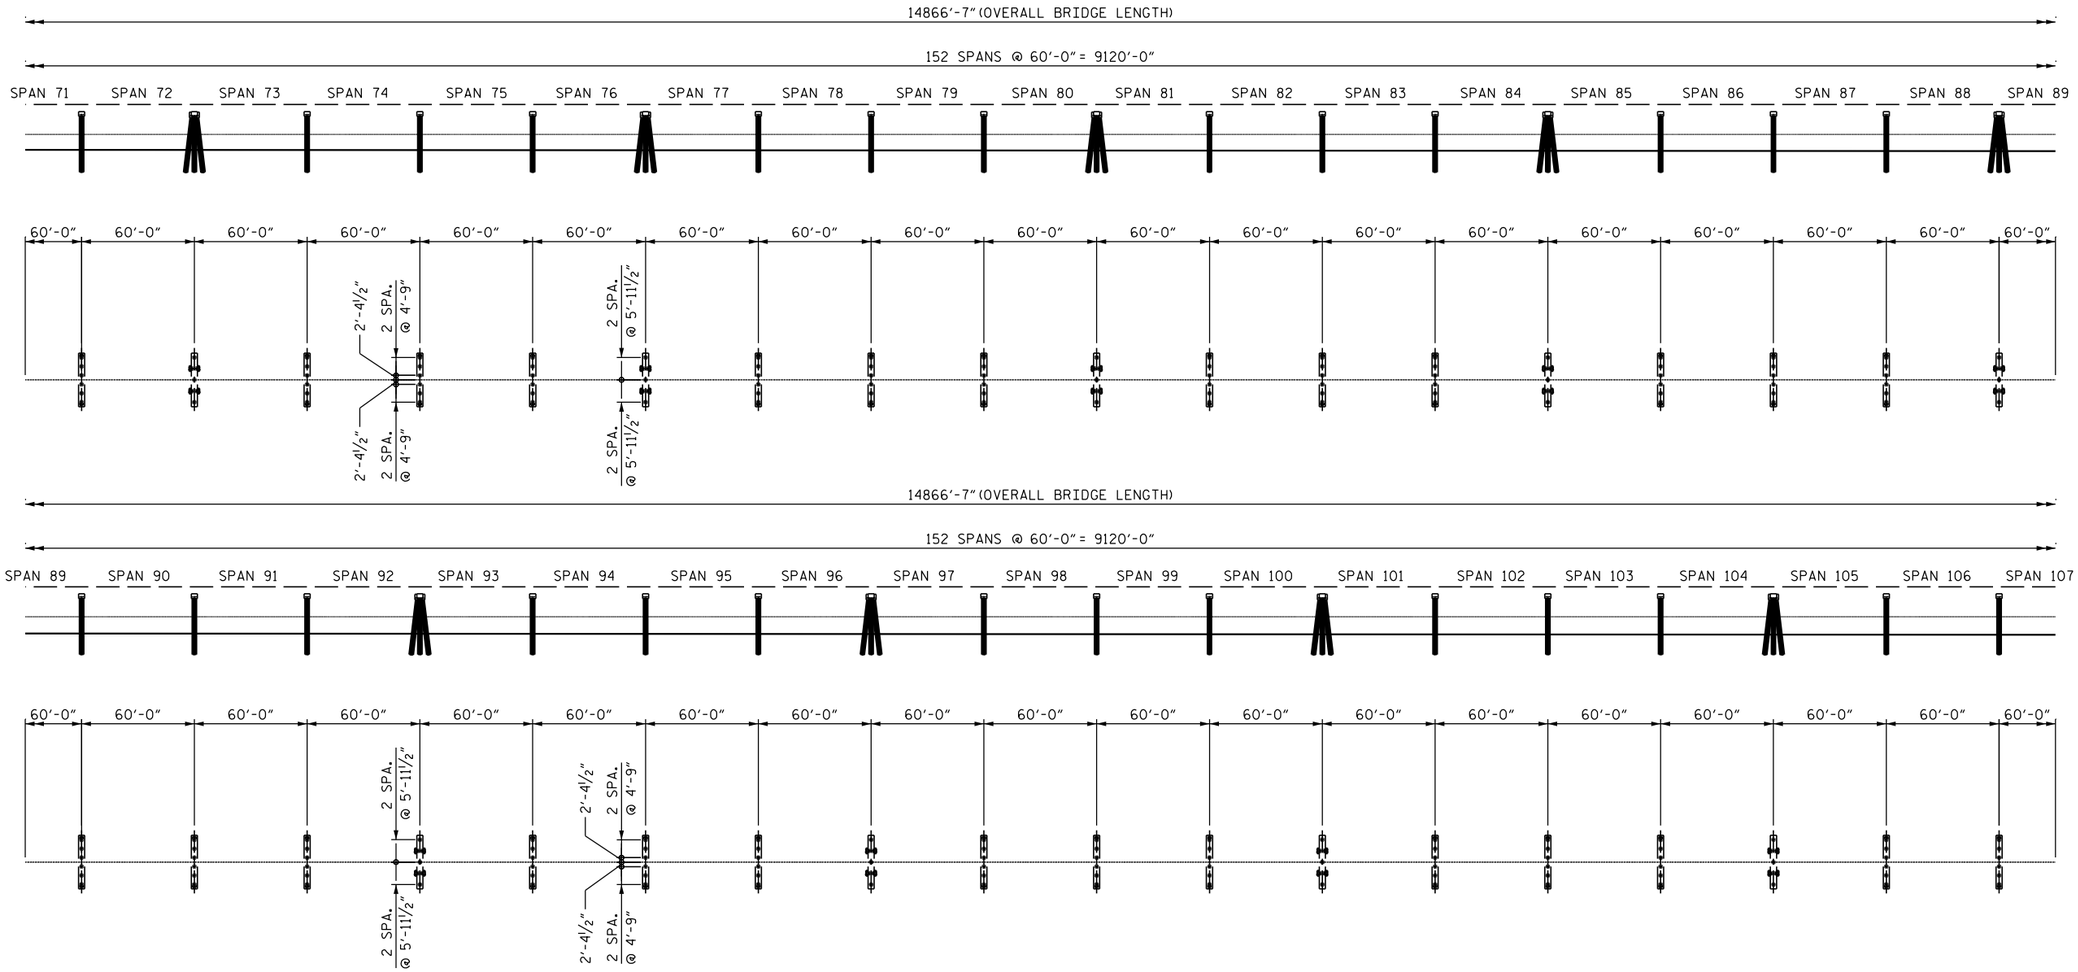


PROJECT NO. B-5937

CURRITUCK/DARE COUNTY

STATION: BRIDGE NO. 16

DocuSigned by:
Samuel Cullum
...095C75A467...

NORTH CAROLINA PROFESSIONAL SEAL 043571 ENGINEER SAMUEL L. CULLUM

12/13/2016

DOCUMENT NOT CONSIDERED FINAL UNLESS ALL SIGNATURES COMPLETED

STATE OF NORTH CAROLINA
DEPARTMENT OF TRANSPORTATION
RALEIGH

GENERAL DRAWING
(3 OF 7)

| REVISIONS | | | | | | SHEET NO. |
|---|---|---|---|---|---|---|
| NO. | BY: | DATE: | NO. | BY: | DATE: | S-5 |
| 1 | | | 3 | | | TOTAL SHEETS |
| 2 | | | 4 | | | |

DRAWN BY : J. B. HANNA DATE : 07-16
CHECKED BY : S. L. CULLUM DATE : 07-16
DESIGN ENGINEER OF RECORD: S. L. CULLUM DATE : 07-16

$$$$$$SYSTIME$$$$$
$$$$$$$$$$$$$$$$$$$$$$$$DGN$$$$$$$$$$$$$$$$$$$$$$$$
$$$$USERNAME$$$$