| PROJECT REFERENCE NO. | SHEET NO. |
| --- | --- |
| 2017CPT.09.26.10291<br>2017CPT.09.27.20291 | 4 |

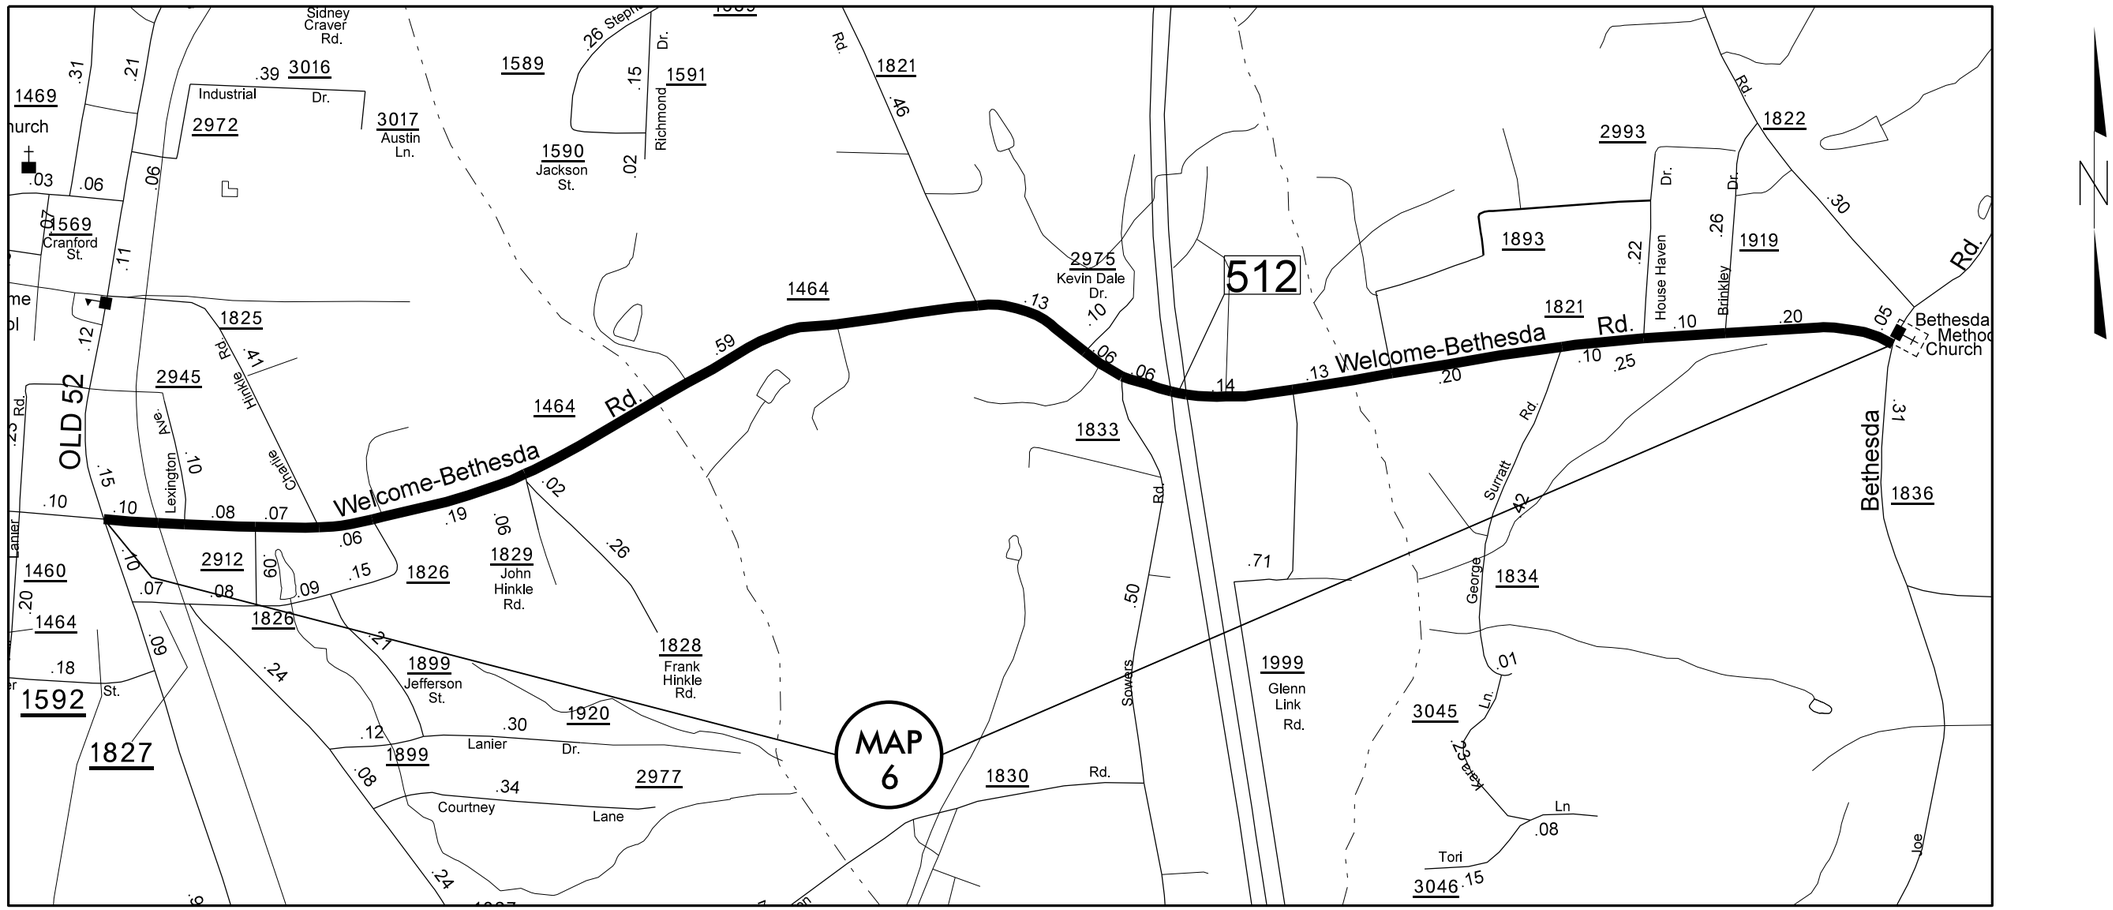


MAP 6
Welcome–Bethesda Rd. SR 1464
Welcome–Bethesda Rd. SR 1821

Incidental Mill at Map ends and RxR Approach.
Pave with 1½" S9.5B

DAVIDSON COUNTY
NORTH CAROLINA