| PROJECT REFERENCE NO. | SHEET NO. |
| --- | --- |
| 2017CPT.09.30.10341<br>2017CPT.09.31.20341 | 12 |

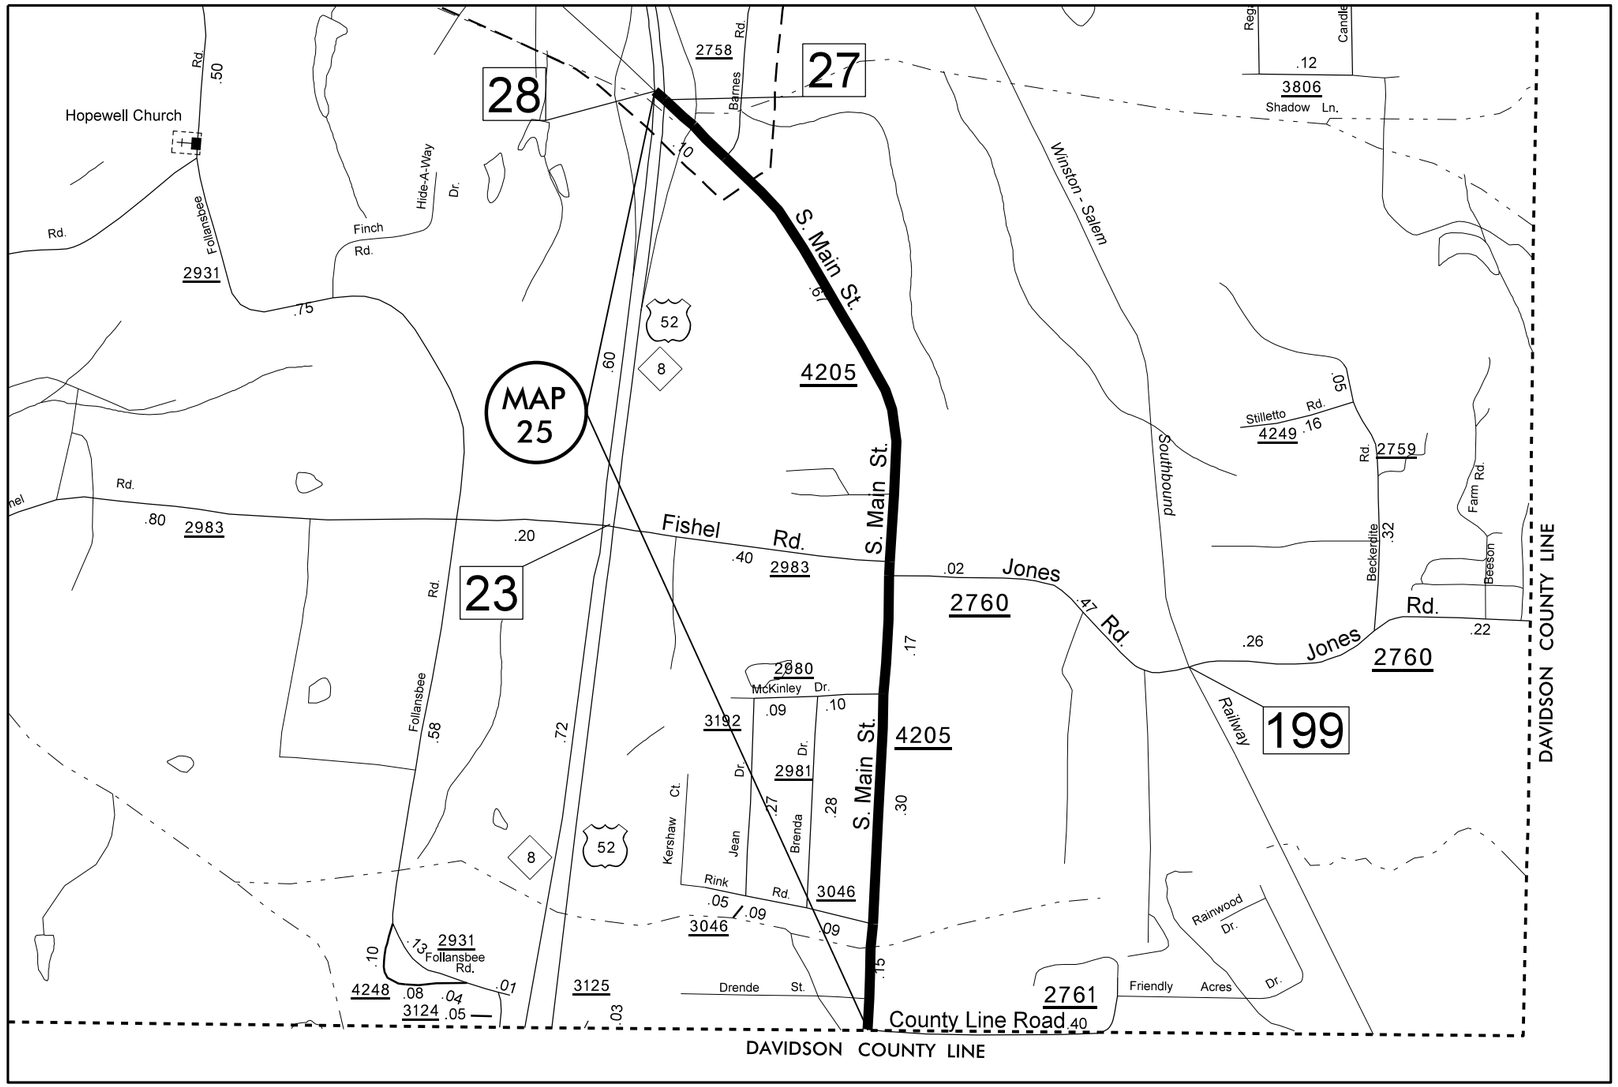


MAP 25
S. Main St. SR 4205

Mill 1½" depth from ramp to ramp.
Mat and Seal 2 lane section.
Pave entire map 1½" S9.5B.

FORSYTH COUNTY
NORTH CAROLINA