PROJ. REFERENCE NO.	SHEET NO.
I-5894	TMP-6

DETOUR 9: CLOSURE AT I-85 S EXIT 26 EXIT LOOP TO BELMONT-MT. HOLLY RD.

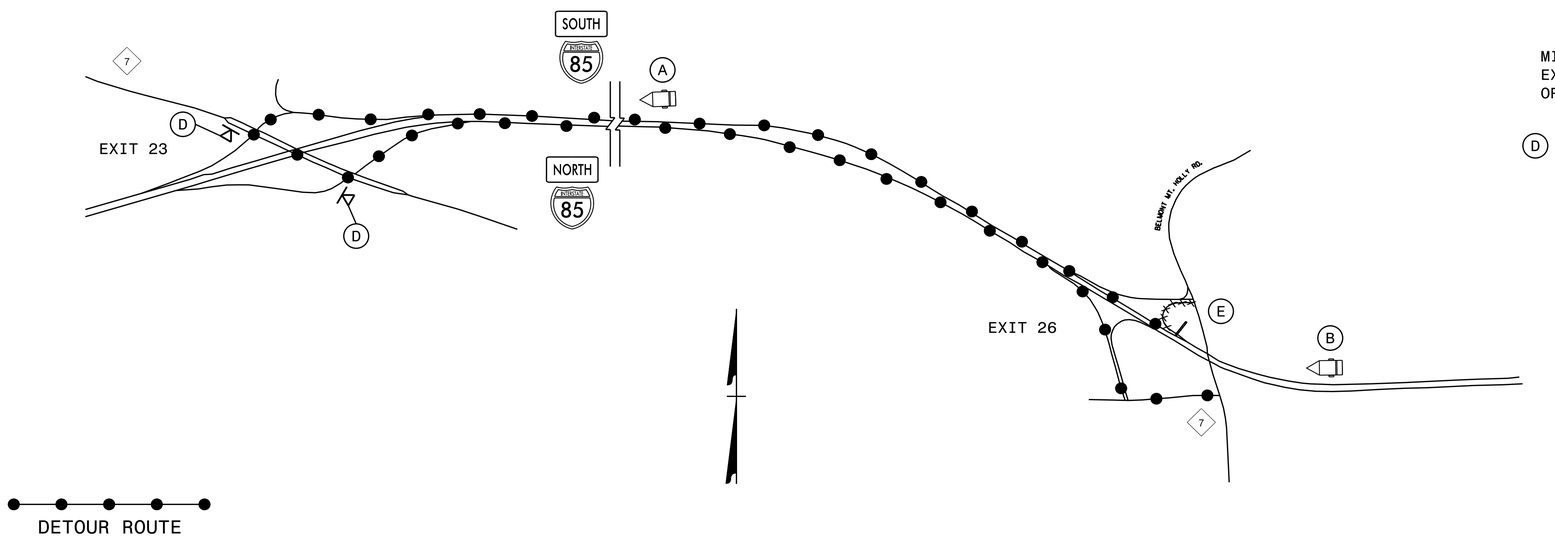

(A)

MESSAGE NO. 1	MESSAGE NO. 2
BELMONT MT HOLLY RD	DETOUR EXIT 23

CHANGEABLE MESSAGE SIGN

MIN. 1500 FT IN ADVANCE OF EXIT 23 DECELERATION LANE OR AS DIRECTED BY ENGINEER

(B)

MESSAGE NO. 1	MESSAGE NO. 2
EXIT 26 BELMONT MT HOLLY	DETOUR TO EXIT 23

CHANGEABLE MESSAGE SIGN

MIN. ½ MILE IN ADVANCE OF EXIT 26 DECELERATION LANE OR AS DIRECTED BY ENGINEER

(D) DETOUR M4-9 30″ X 24″

(E) R11-2 48″ x 30″ ROAD CLOSED W1-6L 48″ x 24″

TYPE III BARRICADE

DETOUR 10: CLOSURE AT I-85 N EXIT 26 ENTRANCE LOOP TO I-85 N

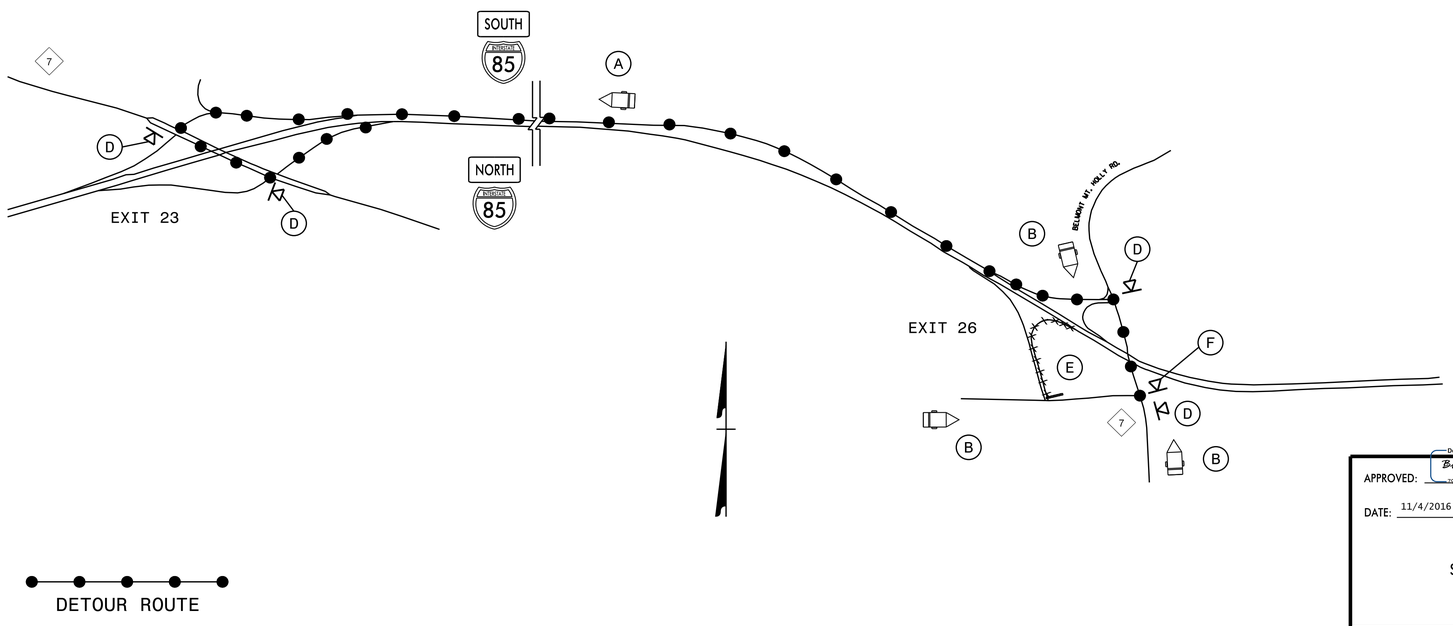

(A)

MESSAGE NO. 1	MESSAGE NO. 2
I-85 N	DETOUR EXIT 23

CHANGEABLE MESSAGE SIGN

MIN. 1500 FT IN ADVANCE OF EXIT 23 DECELERATION LANE OR AS DIRECTED BY ENGINEER

(B)

MESSAGE NO. 1	MESSAGE NO. 2
I-85 N RAMP CLOSED	FOLLOW DETOUR AHEAD

CHANGEABLE MESSAGE SIGN

MIN. 350 FT IN ADVANCE OF I-85 N ENTRANCE RAMP OR AS DIRECTED BY ENGINEER

MIN. 350 FT IN ADVANCE OF I-85 S ENTRANCE RAMP OR AS DIRECTED BY ENGINEER

(D) DETOUR M4-9 30″ X 24″

(F) DETOUR AHEAD W20–2 48″ X 48″

(E) R11-2 48″ X 30″ ROAD CLOSED

TYPE III BARRICADE

APPROVED: DocuSigned by: Bryan Sowell 70EABCCDDEA4D1...

DATE: 11/4/2016

SEAL

NORTH CAROLINA PROFESSIONAL SEAL 043888 ENGINEER BRYAN K.D. SOWELL

DOCUMENT NOT CONSIDERED FINAL UNLESS ALL SIGNATURES COMPLETED

DIVISION OF HIGHWAYS STATE OF NORTH CAROLINA DEPARTMENT OF TRANSPORTATION WORK ZONE TRAFFIC CONTROL

I-85 EXIT 26
LOOP DETOURS
9 & 10

04-NOV-2016 10:51
\\DOT\DFSROOT0\GROUPS-Divi2CC\DDC\District 1\Gaston\I-5894 I-85 MM22 to Countyline\Traffic Control\I-5894_TC_TMP-06-Exit 26 Detours 9 & 10.dgn
bksowell AT DZCAD270892