PROJECT REFERENCE NO.	SHEET NO.
B-5397	U0-2

UTILITIES BY OTHERS

NOTE:
ALL UTILITY WORK SHOWN ON THIS SHEET WILL BE DONE BY OTHERS. NO PAYMENT WILL BE MADE TO THE CONTRACTOR FOR UTILITY WORK SHOWN ON THIS SHEET.

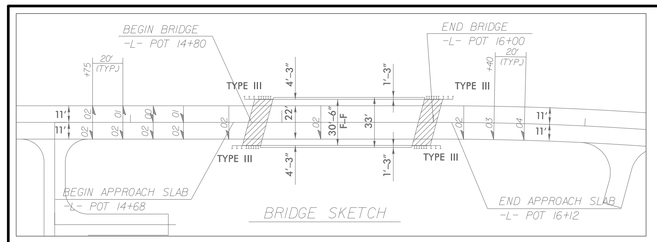

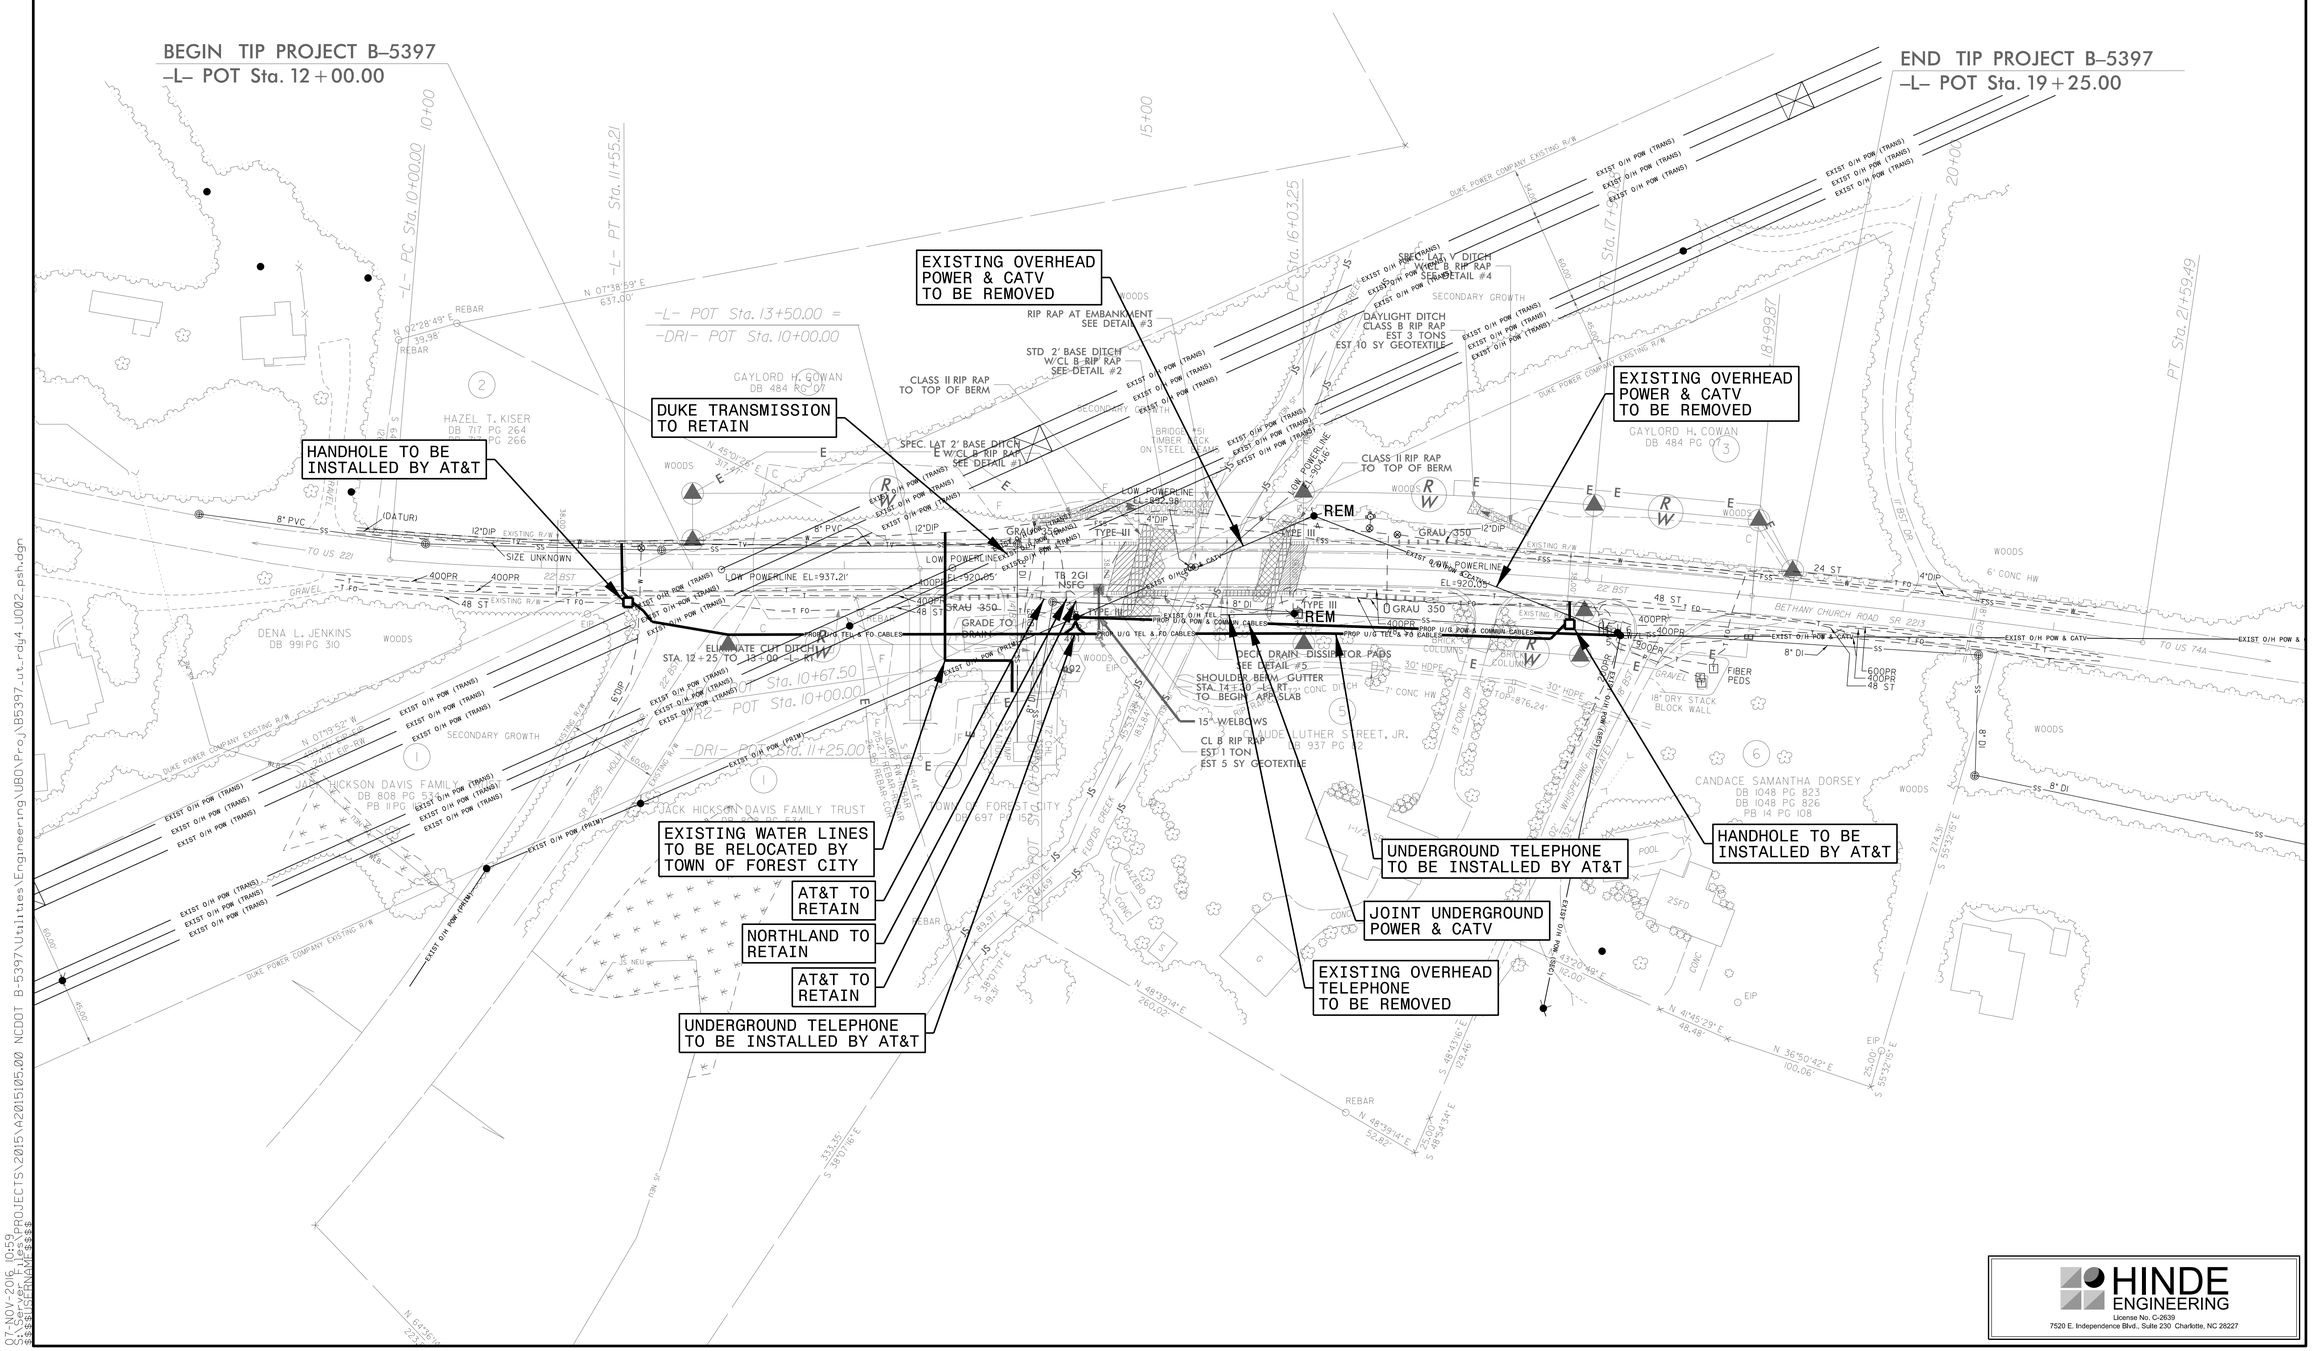

HINDE ENGINEERING
License No. C-2639
7520 E. Independence Blvd., Suite 230 Charlotte, NC 28227

07-NOV-2016 10:59
PROJECTS\2015\A2015105.00 NCDOT B-5397\Utilities\Engineering\UBO\Proj\B5397_ut_rdy4_U002.psh.dgn