PROJECT REFERENCE NO.	SHEET NO.
B-4655	EC-05/CONST.04
ROADWAY DESIGN ENGINEER	HYDRAULICS ENGINEER

STEWART — Firm License No. C-1051, 421 Fayetteville St., Suite 400, Raleigh, NC 27601, T 919.380.8750, www.stewartinc.com

ECOLOGICAL ENGINEERING — NC FIRM LICENSE No: F-1148, 1151 SE Cary Parkway, Suite 101, Cary, NC 27518, T 919.760.0928

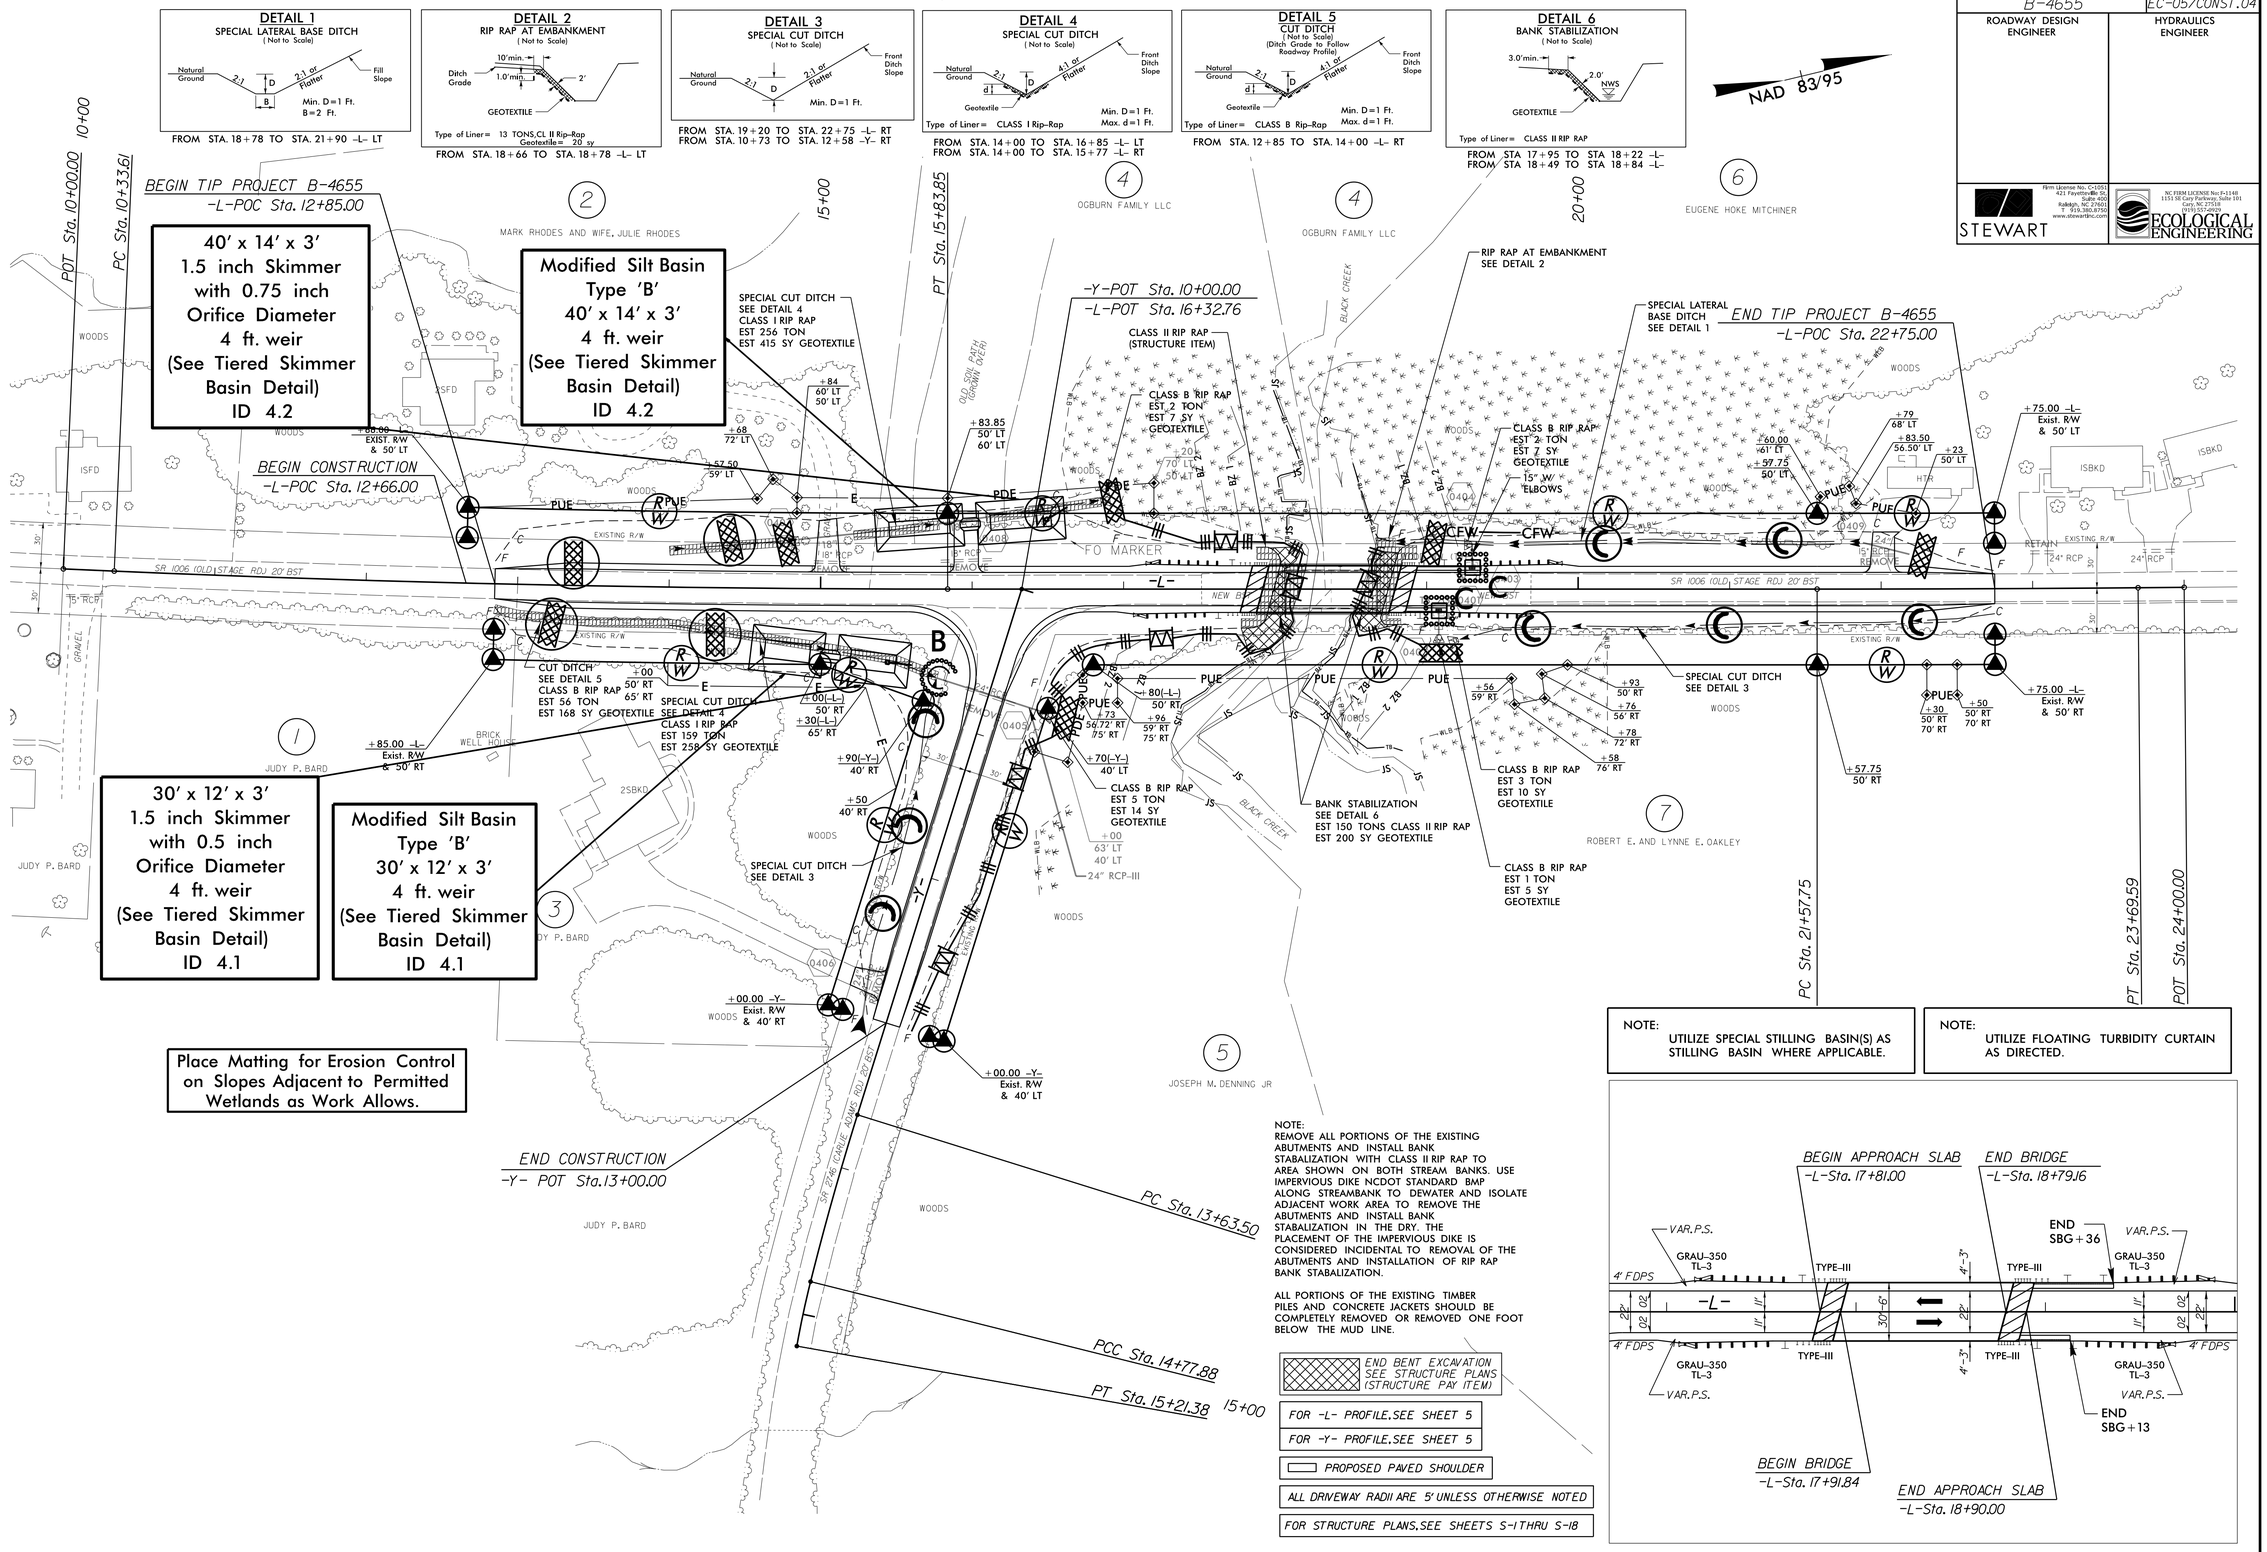

REVISIONS

8/17/99

26-JAN-2017 11:02
R:\Hydraulics\Hydro\Design\B4655_REU_psh04_Final.dgn
w_cbandler A1 REN(27)416