PROJECT REFERENCE NO.	SHEET NO.
U-4715 B	Sig. 18.0

3 Phase
Fully Actuated
Asheville Signal System

PHASING DIAGRAM

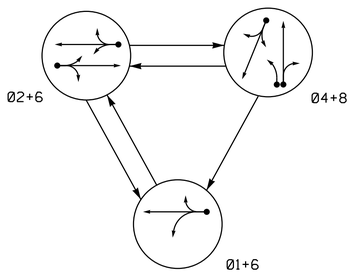

PHASING DIAGRAM DETECTION LEGEND

- DETECTED MOVEMENT
- UNDETECTED MOVEMENT (OVERLAP)
- UNSIGNALIZED MOVEMENT
- PEDESTRIAN MOVEMENT

TABLE OF OPERATION

SIGNAL FACE	PHASE 01+6	PHASE 02+6	PHASE 04+8	FLASH
21,22	R	G	R	Y
41,42	R	R	G	R
61	G	G	R	Y
62	G	G	R	Y
81,82	R	R	G	R

SIGNAL FACE I.D.

All Heads L.E.D.

61

21,22
41,42
62
81,82

OASIS 2070 LOOP & DETECTOR INSTALLATION CHART

INDUCTIVE LOOPS					DETECTOR PROGRAMMING						
LOOP	SIZE (FT)	DISTANCE FROM STOPBAR (FT)	TURNS	NEW LOOP	PHASE	CALLING	EXTENSION	FULL TIME DELAY	STRETCH TIME	DELAY TIME	SYSTEM LOOP	NEW CARD
1A	6X40	0	2-4-2	-	1	Y	Y	-	-	15	-	Y
					6	Y	Y	Y	-	3	-	Y
2A	6X6	70	4	-	2	Y	Y	-	-	-	-	Y
4A	6X60	+10	2-4-2	-	4	Y	Y	-	-	10	-	Y
6A	6X6	70	4	-	6	Y	Y	-	-	-	-	Y
8A	6X60	0	2-4-2	-	8	Y	Y	-	-	3	-	Y
8B	6X60	0	2-4-2	-	8	Y	Y	-	-	15	-	Y

NOTES

1. Refer to "Roadway Standard Drawings NCDOT" dated January 2012 and "Standard Specifications for Roads and Structures" dated January 2012.
2. Do not program signal for late night flashing operation unless otherwise directed by the Engineer.
3. Enable Backup Protect for phase 6 to allow the controller to clear from phase 2+6 to phase 1+6 by progressing through an all red display.
4. Set all detector units to presence mode.
5. In the event of loop replacement, refer to the current ITS and Signals Design Manual and submit a Plan of Record to the Signal Design Section.
6. Locate new cabinet so as not to obstruct sight distance of vehicles turning right on red.
7. Pavement markings are existing.
8. Maximum times shown in timing chart are for free-run operation only. Coordinated signal system timing values supersede these values.

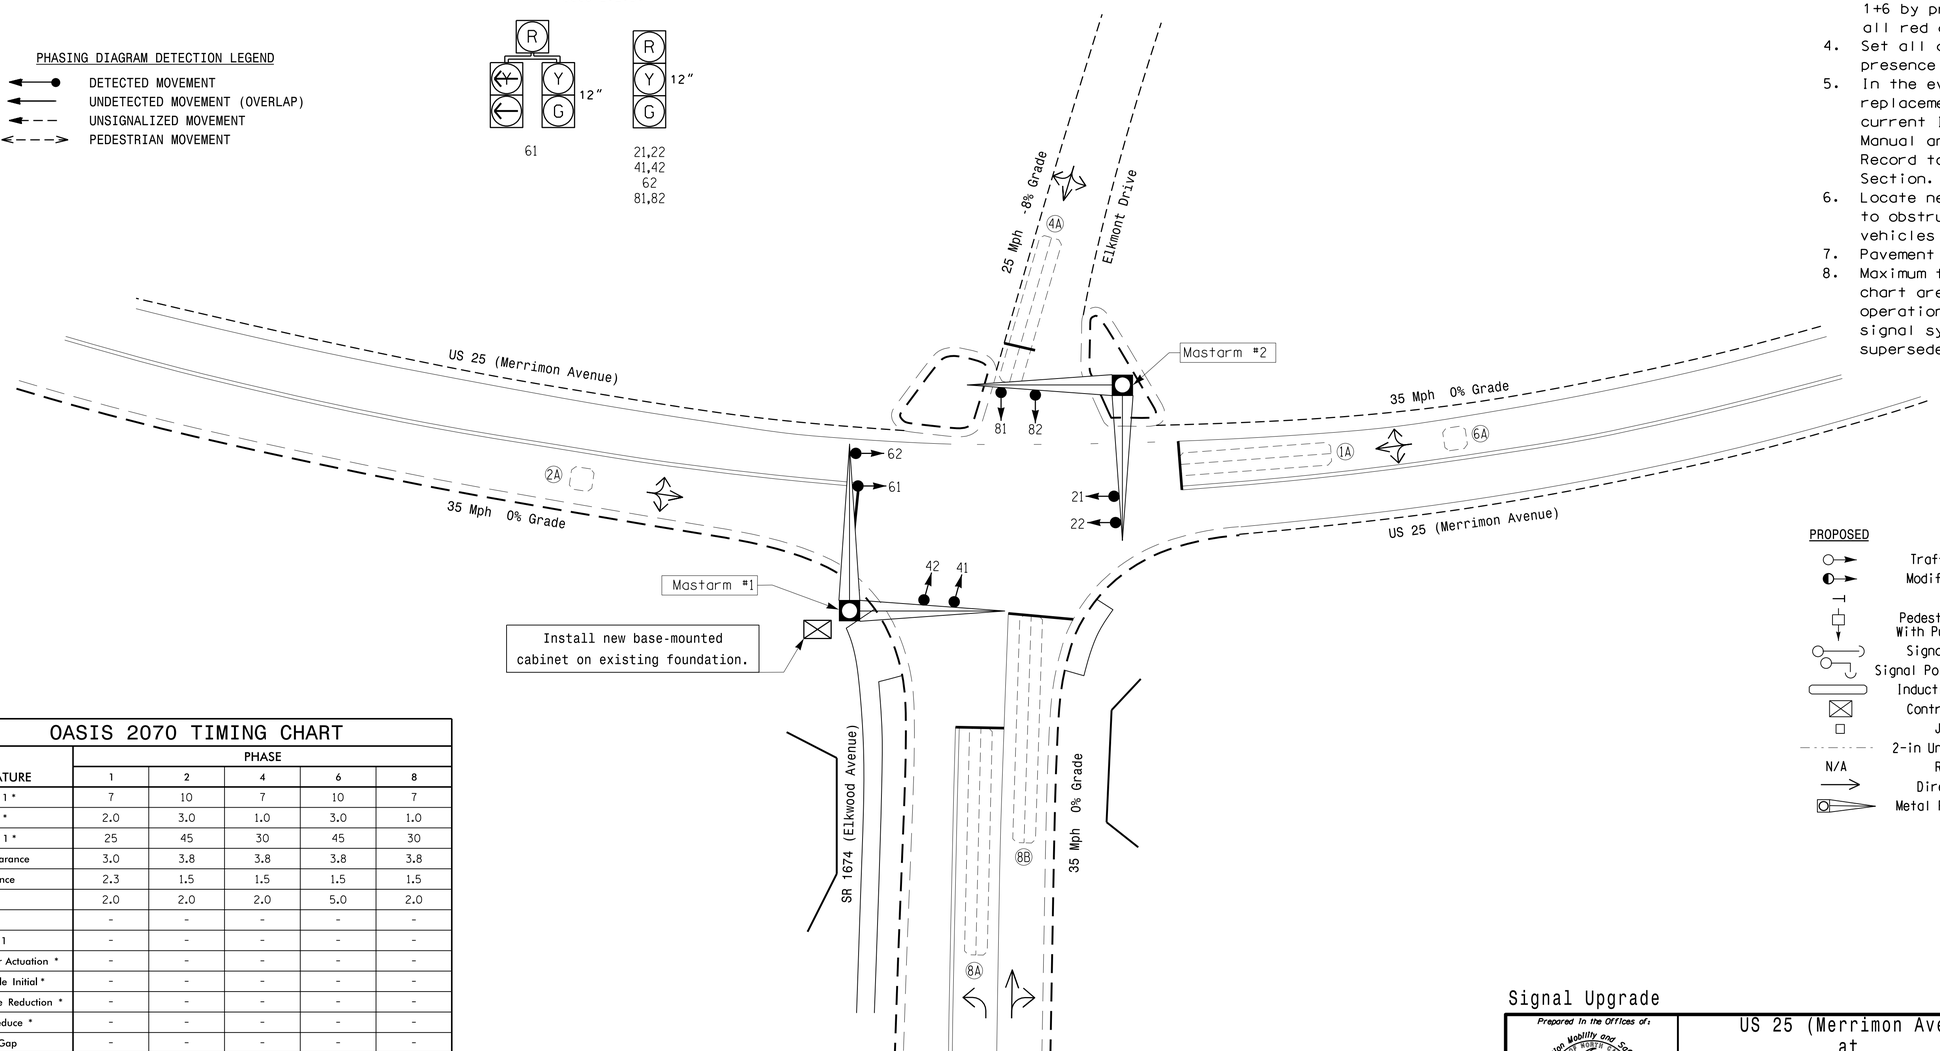

LEGEND

PROPOSED		EXISTING
	Traffic Signal Head	
	Modified Signal Head	N/A
	Sign	
	Pedestrian Signal Head With Push Button & Sign	
	Signal Pole with Guy	
	Signal Pole with Sidewalk Guy	
	Inductive Loop Detector	
	Controller & Cabinet	
	Junction Box	
	2-in Underground Conduit	
N/A	Right of Way	
	Directional Arrow	
	Metal Pole with Mastarm	

OASIS 2070 TIMING CHART

FEATURE	PHASE 1	PHASE 2	PHASE 4	PHASE 6	PHASE 8
Min Green 1 *	7	10	7	10	7
Extension 1 *	2.0	3.0	1.0	3.0	1.0
Max Green 1 *	25	45	30	45	30
Yellow Clearance	3.0	3.8	3.8	3.8	3.8
Red Clearance	2.3	1.5	1.5	1.5	1.5
Red Revert	2.0	2.0	2.0	5.0	2.0
Walk 1 *	-	-	-	-	-
Don't Walk 1	-	-	-	-	-
Seconds Per Actuation *	-	-	-	-	-
Max Variable Initial *	-	-	-	-	-
Time Before Reduction *	-	-	-	-	-
Time To Reduce *	-	-	-	-	-
Minimum Gap	-	-	-	-	-
Recall Mode	-	MIN RECALL	-	MIN RECALL	-
Vehicle Call Memory	-	YELLOW	-	YELLOW	-
Dual Entry	-	-	ON	-	ON
Simultaneous Gap	ON	ON	ON	ON	ON

* These values may be field adjusted. Do not adjust Min Green and Extension times for phases 2 and 6 lower than what is shown. Min Green for all other phases should not be lower than 4 seconds.

Signal Upgrade

DOCUMENT NOT CONSIDERED FINAL UNLESS ALL SIGNATURES COMPLETED

Prepared In the Offices of:
Transportation Mobility and Safety Division
Signal Design Section
750 N.Greenfield Pkwy,Garner,NC 27529

US 25 (Merrimon Ave.) at SR 1674 (Elkwood Ave.) / Elkmont Drive

Division 13 Buncombe County Woodfin

PLAN DATE:	July 2016	REVIEWED BY:	T.J. Williams
PREPARED BY:	Jeff Spence	REVIEWED BY:	

SCALE 0 20 1"=20'

REVISIONS	INIT.	DATE

SEAL
NORTH CAROLINA PROFESSIONAL SEAL 024393 ENGINEER TIMOTHY J. WILLIAMS

DocuSigned by: T. J. Williams 10/18/2016
97AD7D2EBE5345CA

SIG. INVENTORY NO. 13-0132

18-OCT-2016 10:52
S:\TTSA\U4715\Signals\Signal Design Section\Western Region\Div-13\BU-4715B (Asheville Signal System)\Signal Designs\13-0132\13-0132_sig_dsn_2016mmdd.dgn
rnzinser