PROJECT REFERENCE NO.	SHEET NO.
U-4715 B	Sig.163.0

PHASING DIAGRAM

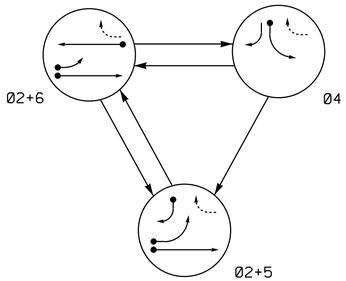

PHASING DIAGRAM DETECTION LEGEND

- DETECTED MOVEMENT
- UNDETECTED MOVEMENT (OVERLAP)
- UNSIGNALIZED MOVEMENT
- PEDESTRIAN MOVEMENT

TABLE OF OPERATION

SIGNAL FACE	PHASE 02+5	PHASE 02+6	PHASE 04	FLASH
21, 22	G	G	R	Y
41	R	R	G	R
42	R/G	R	G	R
51	~~G~~	~~F Y~~	~~R~~	~~Y~~
61, 62	R	G	R	Y

SIGNAL FACE I.D.

All Heads L.E.D.

OASIS 2070 LOOP & DETECTOR INSTALLATION CHART

INDUCTIVE LOOPS					DETECTOR PROGRAMMING						
LOOP	SIZE (FT)	DISTANCE FROM STOPBAR (FT)	TURNS	NEW LOOP	PHASE	CALLING	EXTENSION	FULL TIME DELAY	STRETCH TIME	DELAY TIME	SYSTEM LOOP	NEW CARD
2A	6X6	300	6	-	2	Y	Y	-	-	-	-	Y
4A	6X60	0	2-4-2	-	4	Y	Y	-	-	3	-	Y
5A	6X60	0	2-4-2	-	5	Y	Y	-	-	15	-	Y
					2	Y	Y	Y	-	3	-	Y
5B	6X60	0	2-4-2	-	5	Y	Y	-	-	20	-	Y
6A	6X6	300	5	-	6	Y	Y	-	-	-	-	Y
S1	6X6	+132	5	-	-	-	-	-	-	-	Y	Y

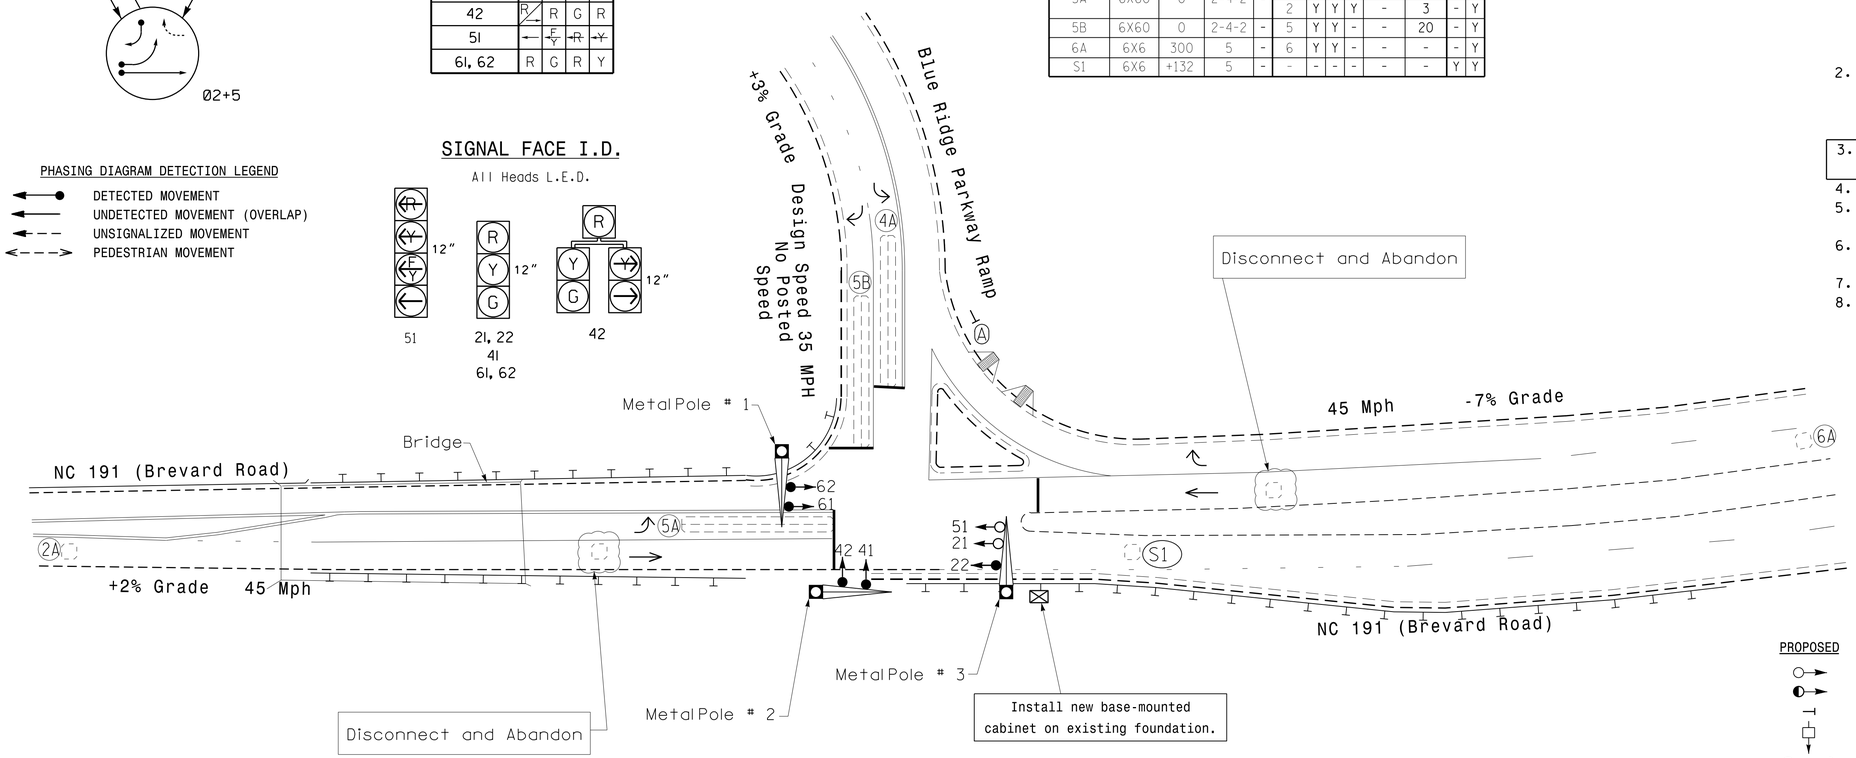

3 Phase Fully Actuated Asheville Signal System

NOTES

1. Refer to "Roadway Standard Drawings NCDOT" dated January 2012 and "Standard Specifications for Roads and Structures" dated January 2012.
2. Do not program signal for late night flashing operation unless otherwise directed by the Engineer.
3. Disconnect and abandon loops as shown.
4. Phase 5 may be lagged.
5. Reposition existing signal head numbered 22.
6. Set all detector units to presence mode.
7. Pavement markings are existing.
8. Maximum times shown in timing chart are for free-run operation only. Coordinated signal system timing values supersede these values.

LEGEND

PROPOSED		EXISTING
	Traffic Signal Head	
	Modified Signal Head	N/A
	Sign	
	Pedestrian Signal Head With Push Button & Sign	
	Signal Pole with Guy	
	Signal Pole with Sidewalk Guy	
	Inductive Loop Detector	
	Controller & Cabinet	
	Junction Box	
	2-in Underground Conduit	
N/A	Right of Way	
	Directional Arrow	
	Metal Pole with Mastarm	
N/A	Wheelchair Ramp	
N/A	Guardrail	
A	"YIELD" Sign (R1-2)	A
B	Right Arrow "ONLY" Sign (R3-5R)	B
C	Through Arrow "ONLY" Sign (R3-5A)	C

OASIS 2070 TIMING CHART

FEATURE	PHASE 2	PHASE 4	PHASE 5	PHASE 6
Min Green 1 *	12	7	7	12
Extension 1 *	6.0	1.0	1.0	6.0
Max Green 1 *	60	25	15	60
Yellow Clearance	5.2	3.0	3.0	5.2
Red Clearance	1.2	2.3	1.4	1.2
Red Revert	2.0	2.0	2.0	2.0
Walk 1 *	-	-	-	-
Don't Walk 1	-	-	-	-
Seconds Per Actuation *	2.5	-	-	2.5
Max Variable Initial *	34	-	-	34
Time Before Reduction *	15	-	-	15
Time To Reduce *	30	-	-	30
Minimum Gap	3.0	-	-	3.0
Recall Mode	MIN RECALL	-	-	MIN RECALL
Vehicle Call Memory	YELLOW	-	-	YELLOW
Dual Entry	-	-	-	-
Simultaneous Gap	ON	ON	ON	ON

* These values may be field adjusted. Do not adjust Min Green and Extension times for phases 2 and 6 lower than what is shown. Min Green for all other phases should not be lower than 4 seconds.

Signal Upgrade

Prepared in the Offices of:
Transportation Mobility and Safety Division
Signal Design Section
750 N.Greenfield Pkwy,Garner,NC 27529

NC 191 (Brevard Road) at Blue Ridge Parkway Ramp

Division 13 Buncombe County Asheville

PLAN DATE: January 2016 REVIEWED BY: T. J. Williams
PREPARED BY: C. Pierce REVIEWED BY:

SCALE 0 30 1"=30'

REVISIONS	INIT.	DATE

DOCUMENT NOT CONSIDERED FINAL UNLESS ALL SIGNATURES COMPLETED

SEAL
NORTH CAROLINA PROFESSIONAL SEAL 024393 ENGINEER TIMOTHY J. WILLIAMS

DocuSigned by: T. J. Williams 8/11/2016
STANDARDIZATION DATE

SIG. INVENTORY NO. 13-0837

11-AUG-2016 12:18
S:\TSG\Traffic Signals\Signal Design Section\Western Region\Div-13\U-4715B (Asheville Signal System)\Signal Designs\13-0837\13-0837_sig_dsn_20160811.dgn
ceplerce