DocuSign Envelope ID: 1D5794B7-818B-4CF1-886E-601A67BB1F4C

PROJECT REFERENCE NO.	SHEET NO.
U-4715B	ITS 5.20

SERVER ROOM ELEVATION

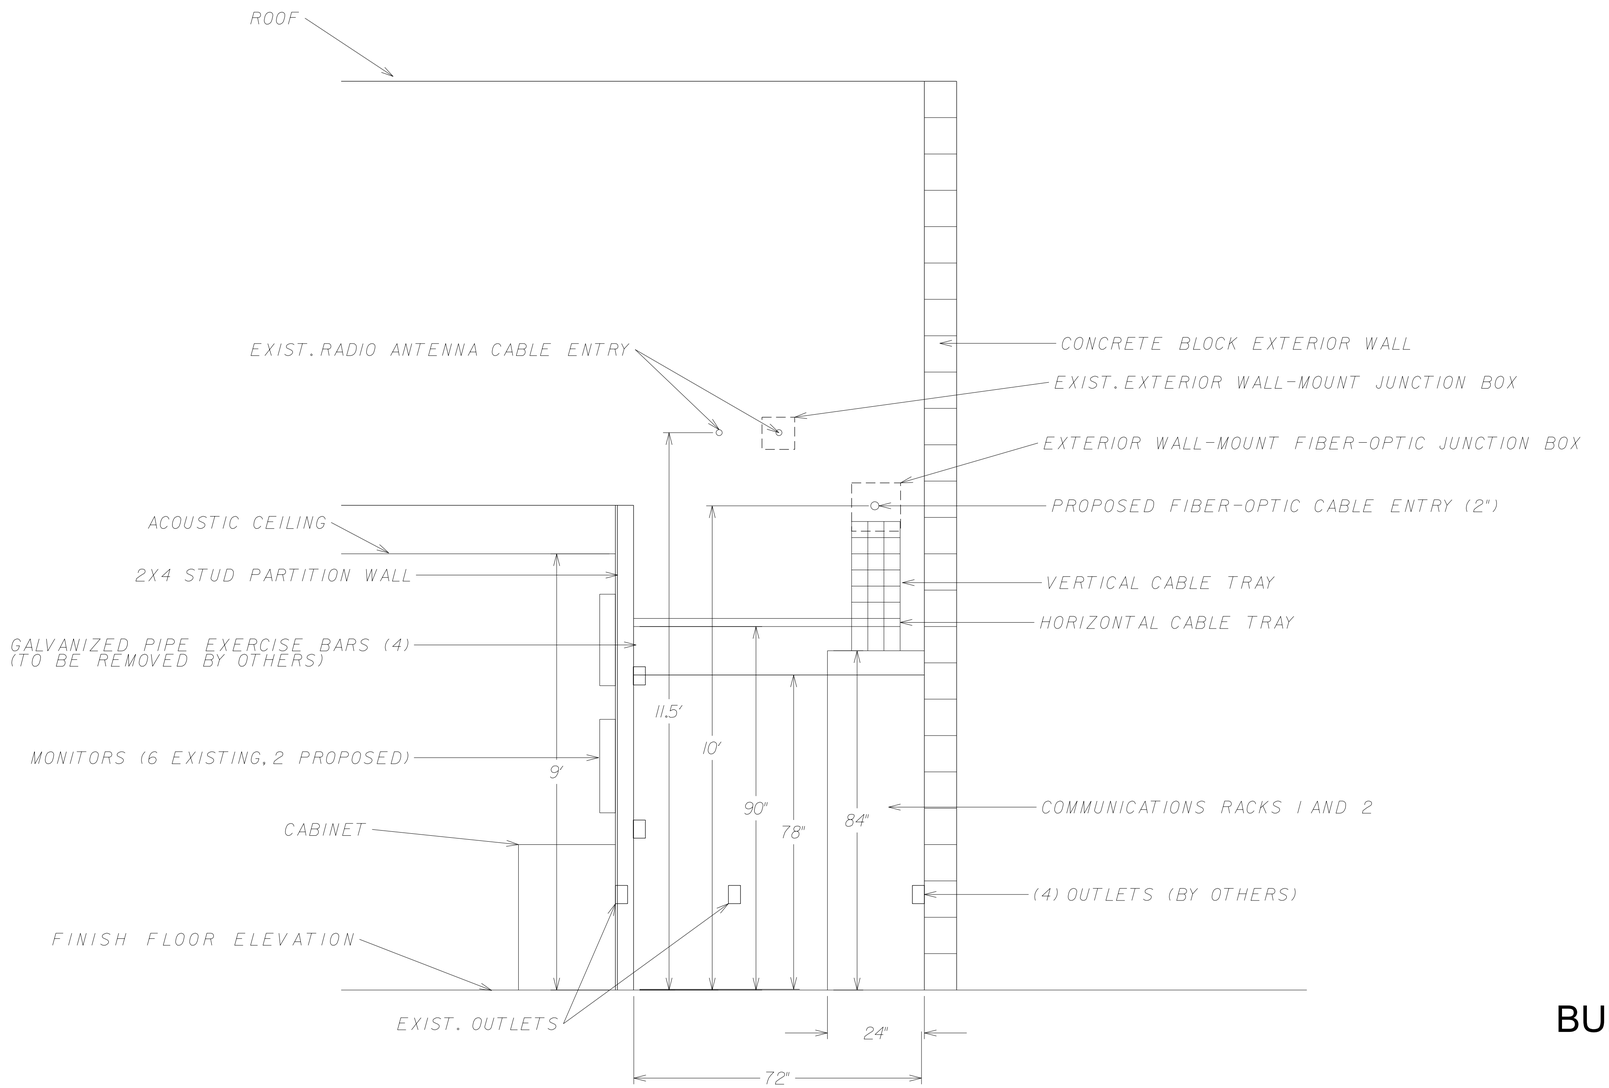

BUILDING ENTRANCE
2 OF 2

ATKINS 1616 EAST MILLBROOK ROAD, SUITE 310
RALEIGH, NORTH CAROLINA 27609
(919) 876-6888 NCBEES #F-0326

DOCUMENT NOT CONSIDERED FINAL UNLESS ALL SIGNATURES COMPLETED

Prepared for the Offices of:
NC Transportation
750 Greenfield Parkway, Garner, NC 27529

Asheville Signal System
TMC Details
(Sheet 2 of 7)

Division 13 | Buncombe County | Asheville

PLAN DATE:	December 2016	REVIEWED BY:	H A Badgett
PREPARED BY:	G B Spell	REVIEWED BY:	J T Brooks

N.T.S.

REVISIONS	INIT.	DATE

SEAL
NORTH CAROLINA PROFESSIONAL ENGINEER SEAL 019962 ALFRED BADGETT III

Digitally signed by Henry Alfred Badgett III
12/21/2016
DATE

CADD Filename: 270_050_U-4715B_TS-5.

21-DEC-2016 14:16
D:\#Transportation\#Traffic\#Cur\#1000486\32 U-4715B Asheville Sig Sys\#Task 11_Typ_SD\#Final Microstation Files Renamed\#Volume 1 - Part 1\#270_050_U-4715B_ITS-5.20.dgn
OLIVEIRA
ALLISSYS195