DocuSign Envelope ID: BCCD2DB5-A1BB-4F33-97C5-E416D2675136

PROJECT REFERENCE NO.	SHEET NO.
U-4715B	FS 2.20

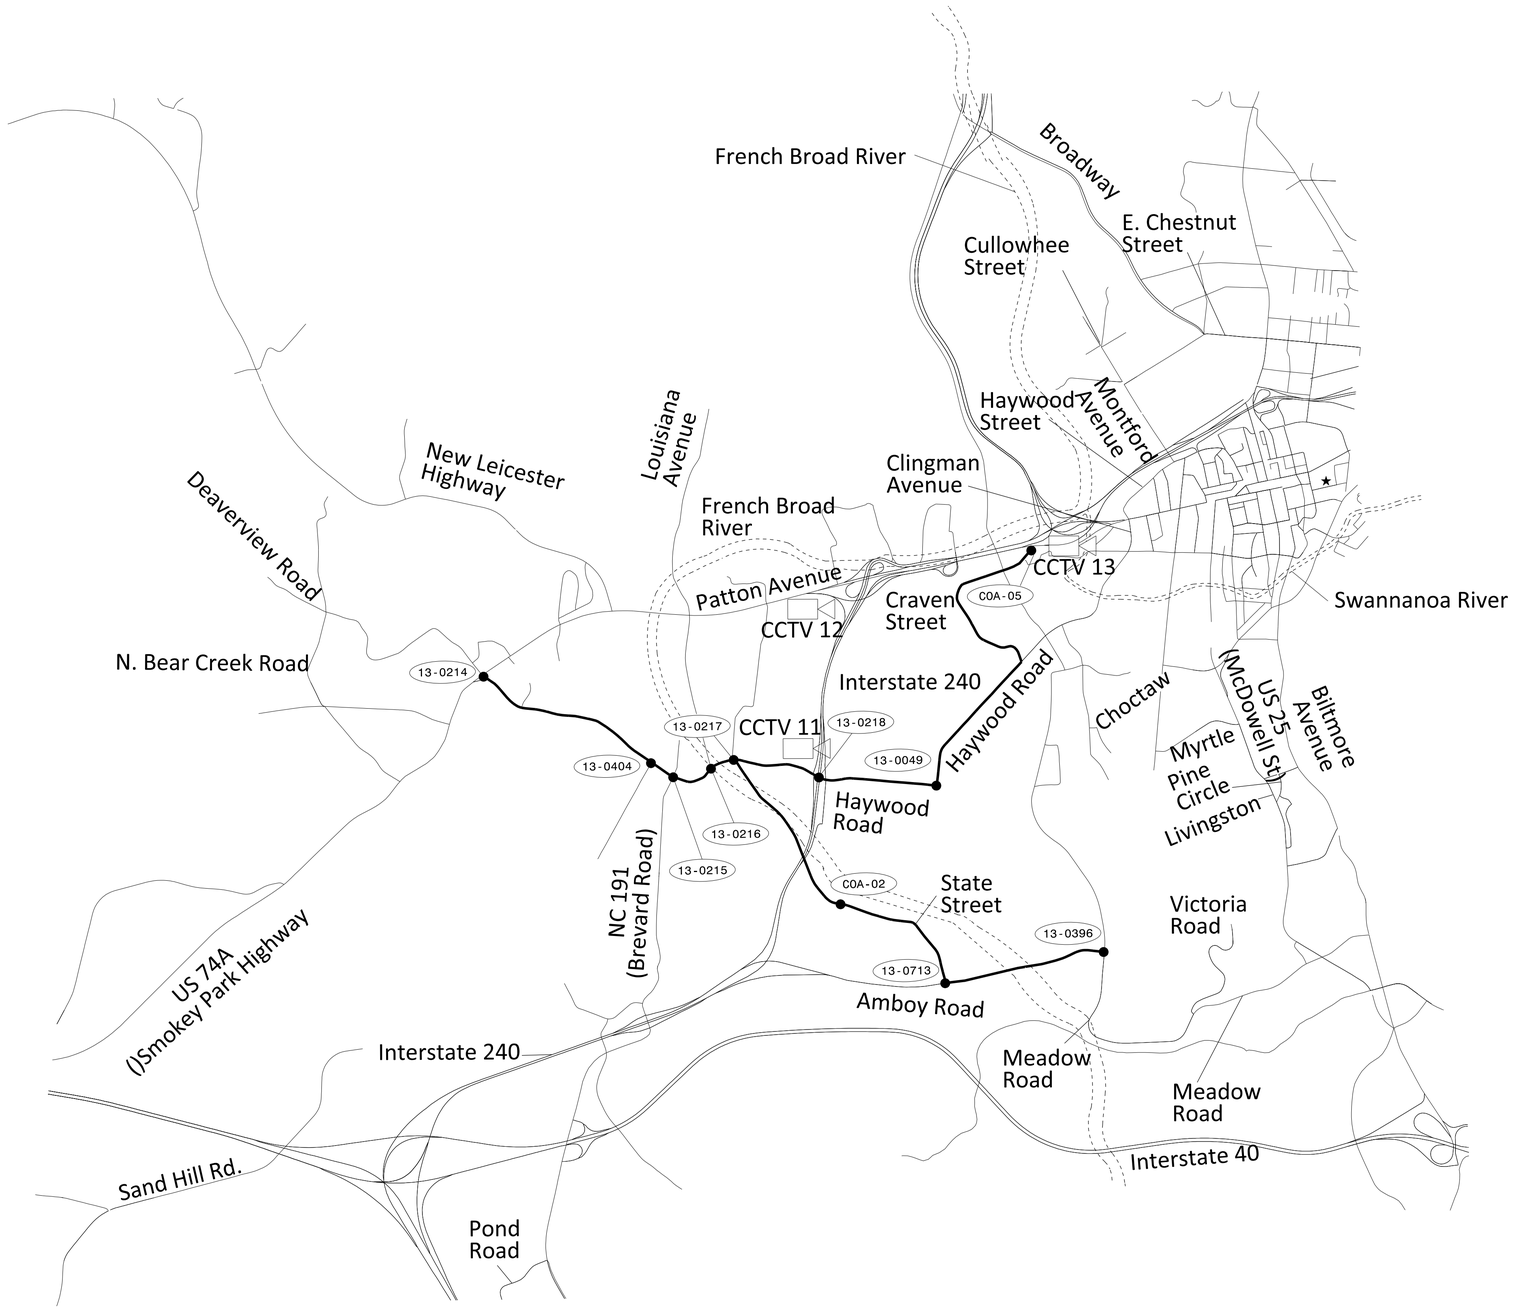

ATKINS
1616 EAST MILLBROOK ROAD, SUITE 310
RALEIGH, NORTH CAROLINA 27609
(919) 876-6888 NCBEES #F-0326

DOCUMENT NOT CONSIDERED FINAL UNLESS ALL SIGNATURES COMPLETED

Prepared for the Offices of:
NC Transportation
750 Greenfield Parkway, Garner, NC 27529

Asheville Signal System Fiber-Optic Ring Schematics (11 of 23)

Division 13 Buncombe County Asheville

PLAN DATE: December 2016 REVIEWED BY: H A Badgett
PREPARED BY: A M Quigley REVIEWED BY: J T Brooks

SCALE N.T.S.

REVISIONS	INIT.	DATE

SEAL
NORTH CAROLINA PROFESSIONAL ENGINEER SEAL 019962 ALFRED BADGETT

Digitally signed by Perry Alfred Badgett III 1/17/2017
SIGNATURE DATE

CADD Filename: 271_023_U-4715B_FS 2.2

17-JAN-2017 10:30
C:\Transportation\Traffic\Curr\100048632 U-4715B Asheville Sig Sys\Task 11 Comms\Final Microstation Files (Renamed, Merged)\Volume 2\271_023_U-4715B_FS 2.20.dgn
DLO17303 AT LG35595