DocuSign Envelope ID: B29BDF2B-9407-46AB-9B17-67EB7BE98EF9

PROJ. REFERENCE NO.	SHEET NO.
B-5938	TMP-13

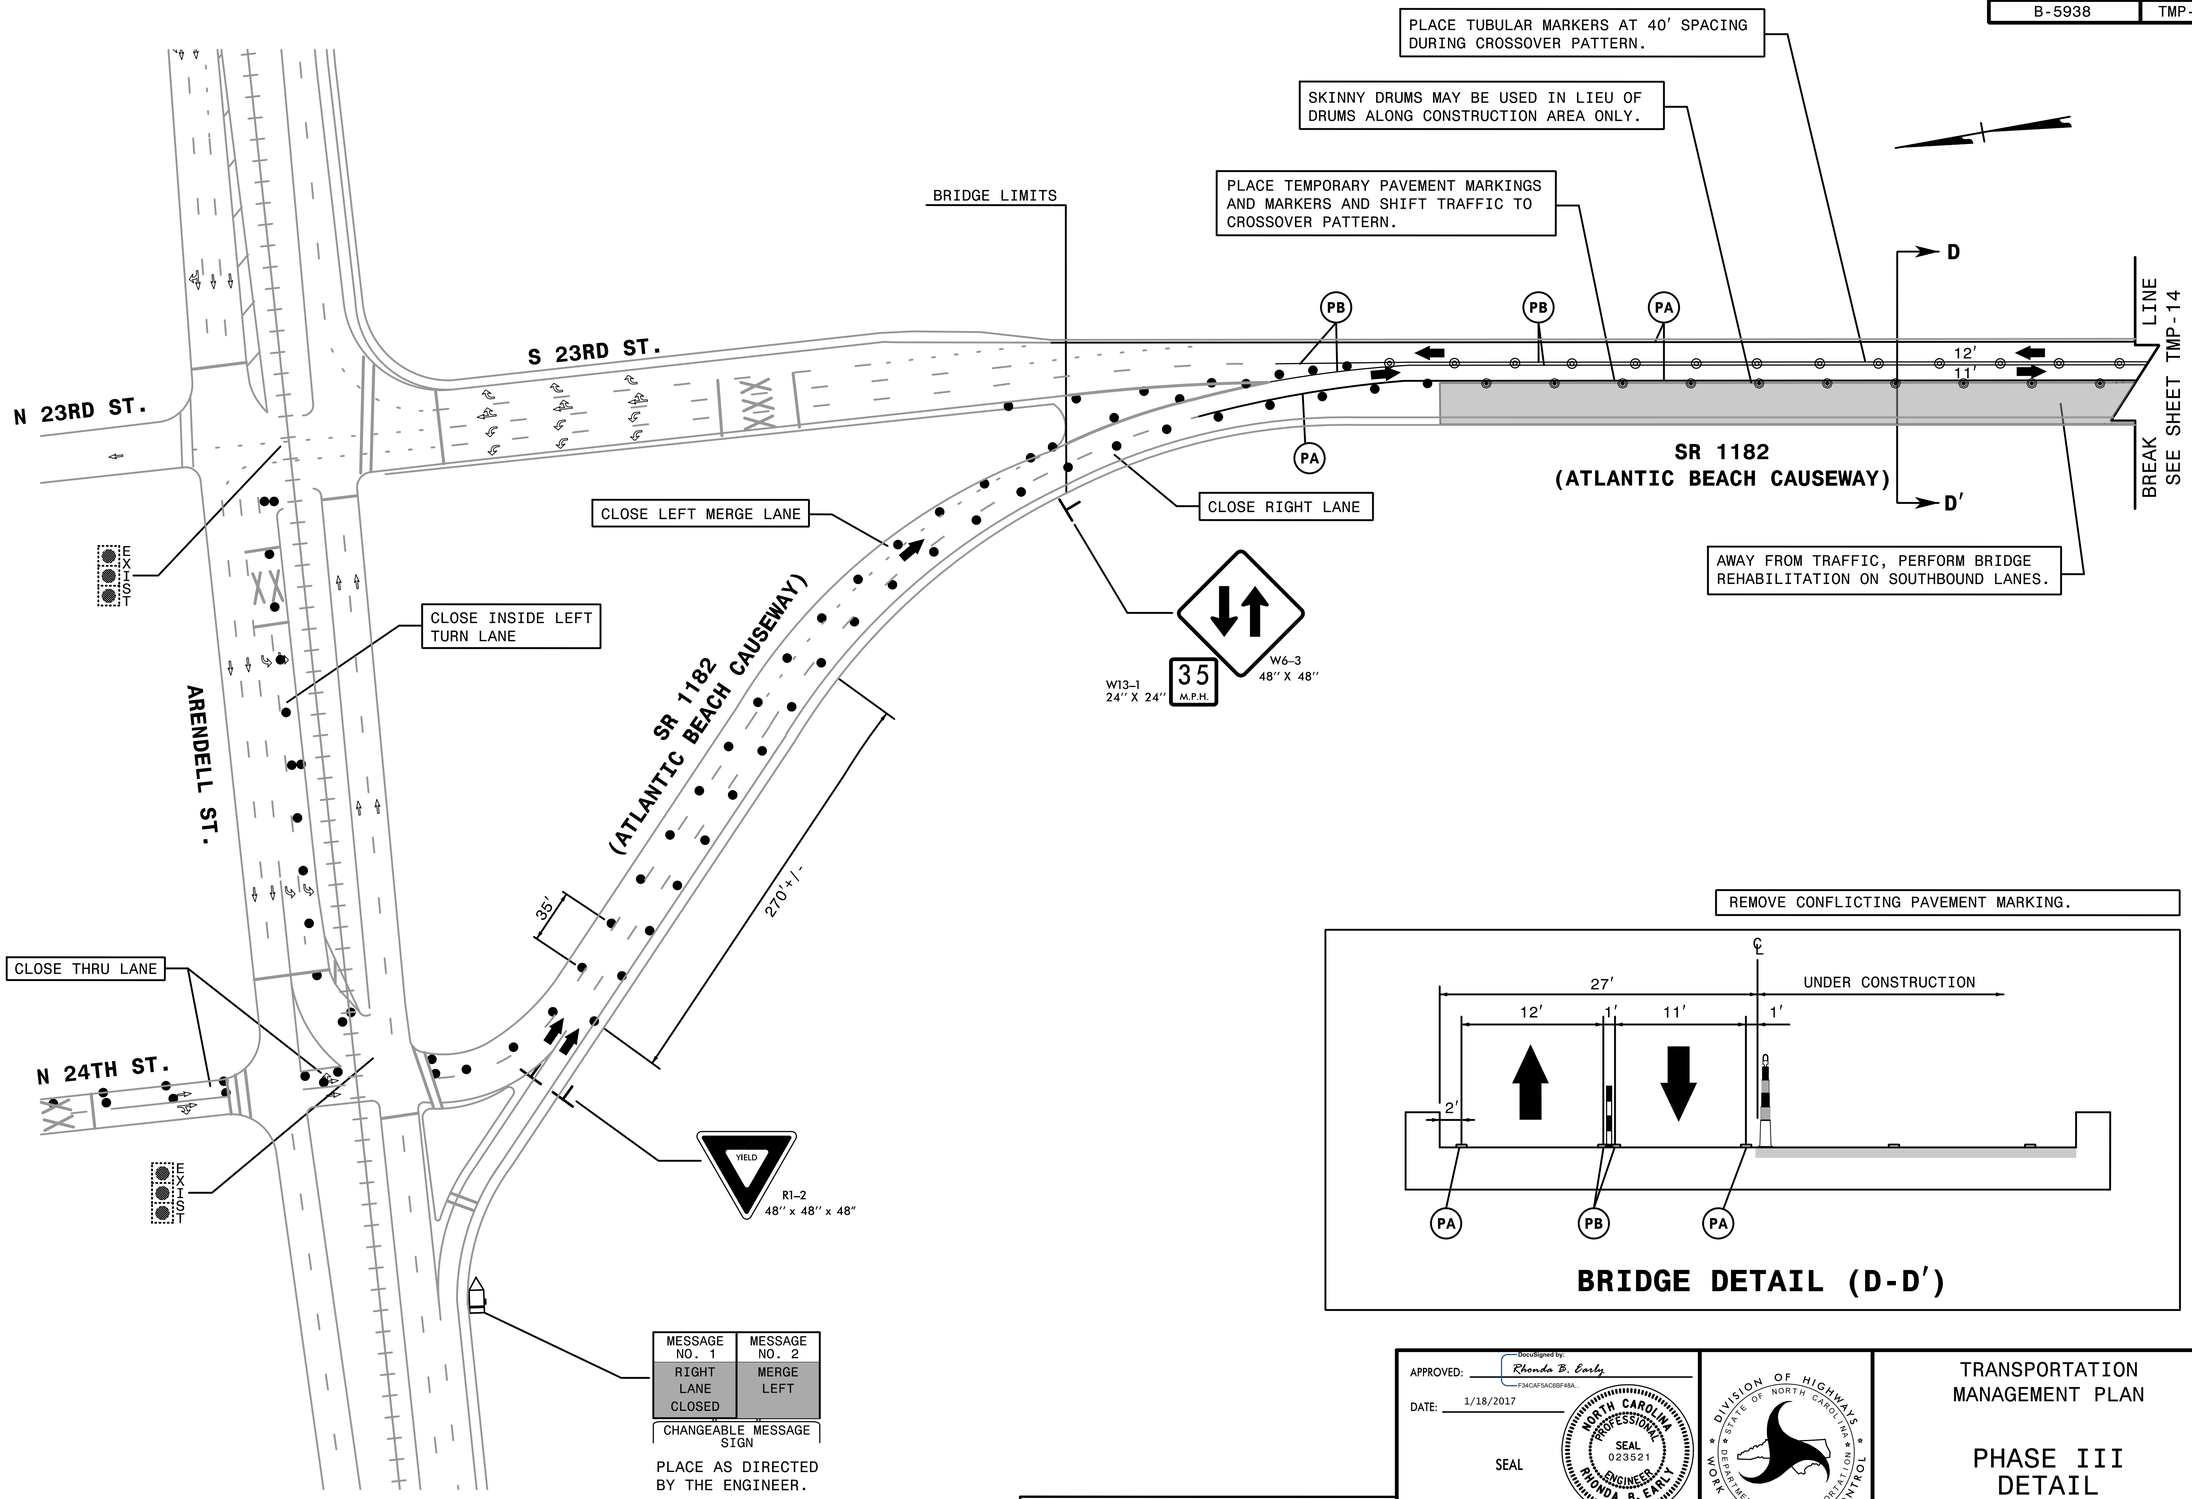

REMOVE CONFLICTING PAVEMENT MARKING.

BRIDGE DETAIL (D-D′)

APPROVED: DocuSigned by: Rhonda B. Early F34CAF5AC6BF48A...

DATE: 1/18/2017

SEAL

NORTH CAROLINA PROFESSIONAL SEAL 023521 ENGINEER RHONDA B. EARLY

DOCUMENT NOT CONSIDERED FINAL UNLESS ALL SIGNATURES COMPLETED

DIVISION OF HIGHWAYS STATE OF NORTH CAROLINA DEPARTMENT OF TRANSPORTATION WORK ZONE TRAFFIC CONTROL

TRANSPORTATION MANAGEMENT PLAN

PHASE III DETAIL

HNTB

HNTB NORTH CAROLINA, P.C.
343 E. Six Forks Road, Suite 200
Raleigh, North Carolina 27609
NC License No: C-1554

4:00:33 PM
...\TCP\B-5938_tc_p3dl.dgn
HNTB