DocuSign Envelope ID: A9DDFABC-A473-4010-8FC1-55F506BD4253

PROJECT REFERENCE NO.	SHEET NO.
R-3100A	26

ROADWAY DESIGN ENGINEER
NORTH CAROLINA PROFESSIONAL SEAL 21102 JAMES TIMOTHY JOHNSON
DocuSigned by: James Timothy Johnson
3/15/2019
MOTT MACDONALD I & E, LLC
LICENSE NO. F-0669

HYDRAULICS ENGINEER
NORTH CAROLINA PROFESSIONAL SEAL 025503 RICHARD L. MOORE
DocuSigned by: Richard L. Moore
3/15/2019

DOCUMENT NOT CONSIDERED FINAL UNLESS ALL SIGNATURES COMPLETED

Prepared in the Office of:
MOTT MACDONALD
PO Box 700
Fuquay-Varina, NC 27526
www.mottmac.com/americas

McKIM & CREED
NO LICENSE #C-0128
243 NORTH FRONT STREET
WILMINGTON, NORTH CAROLINA 28401
TEL: (910) 343-1048 FAX: (910) 790-4282

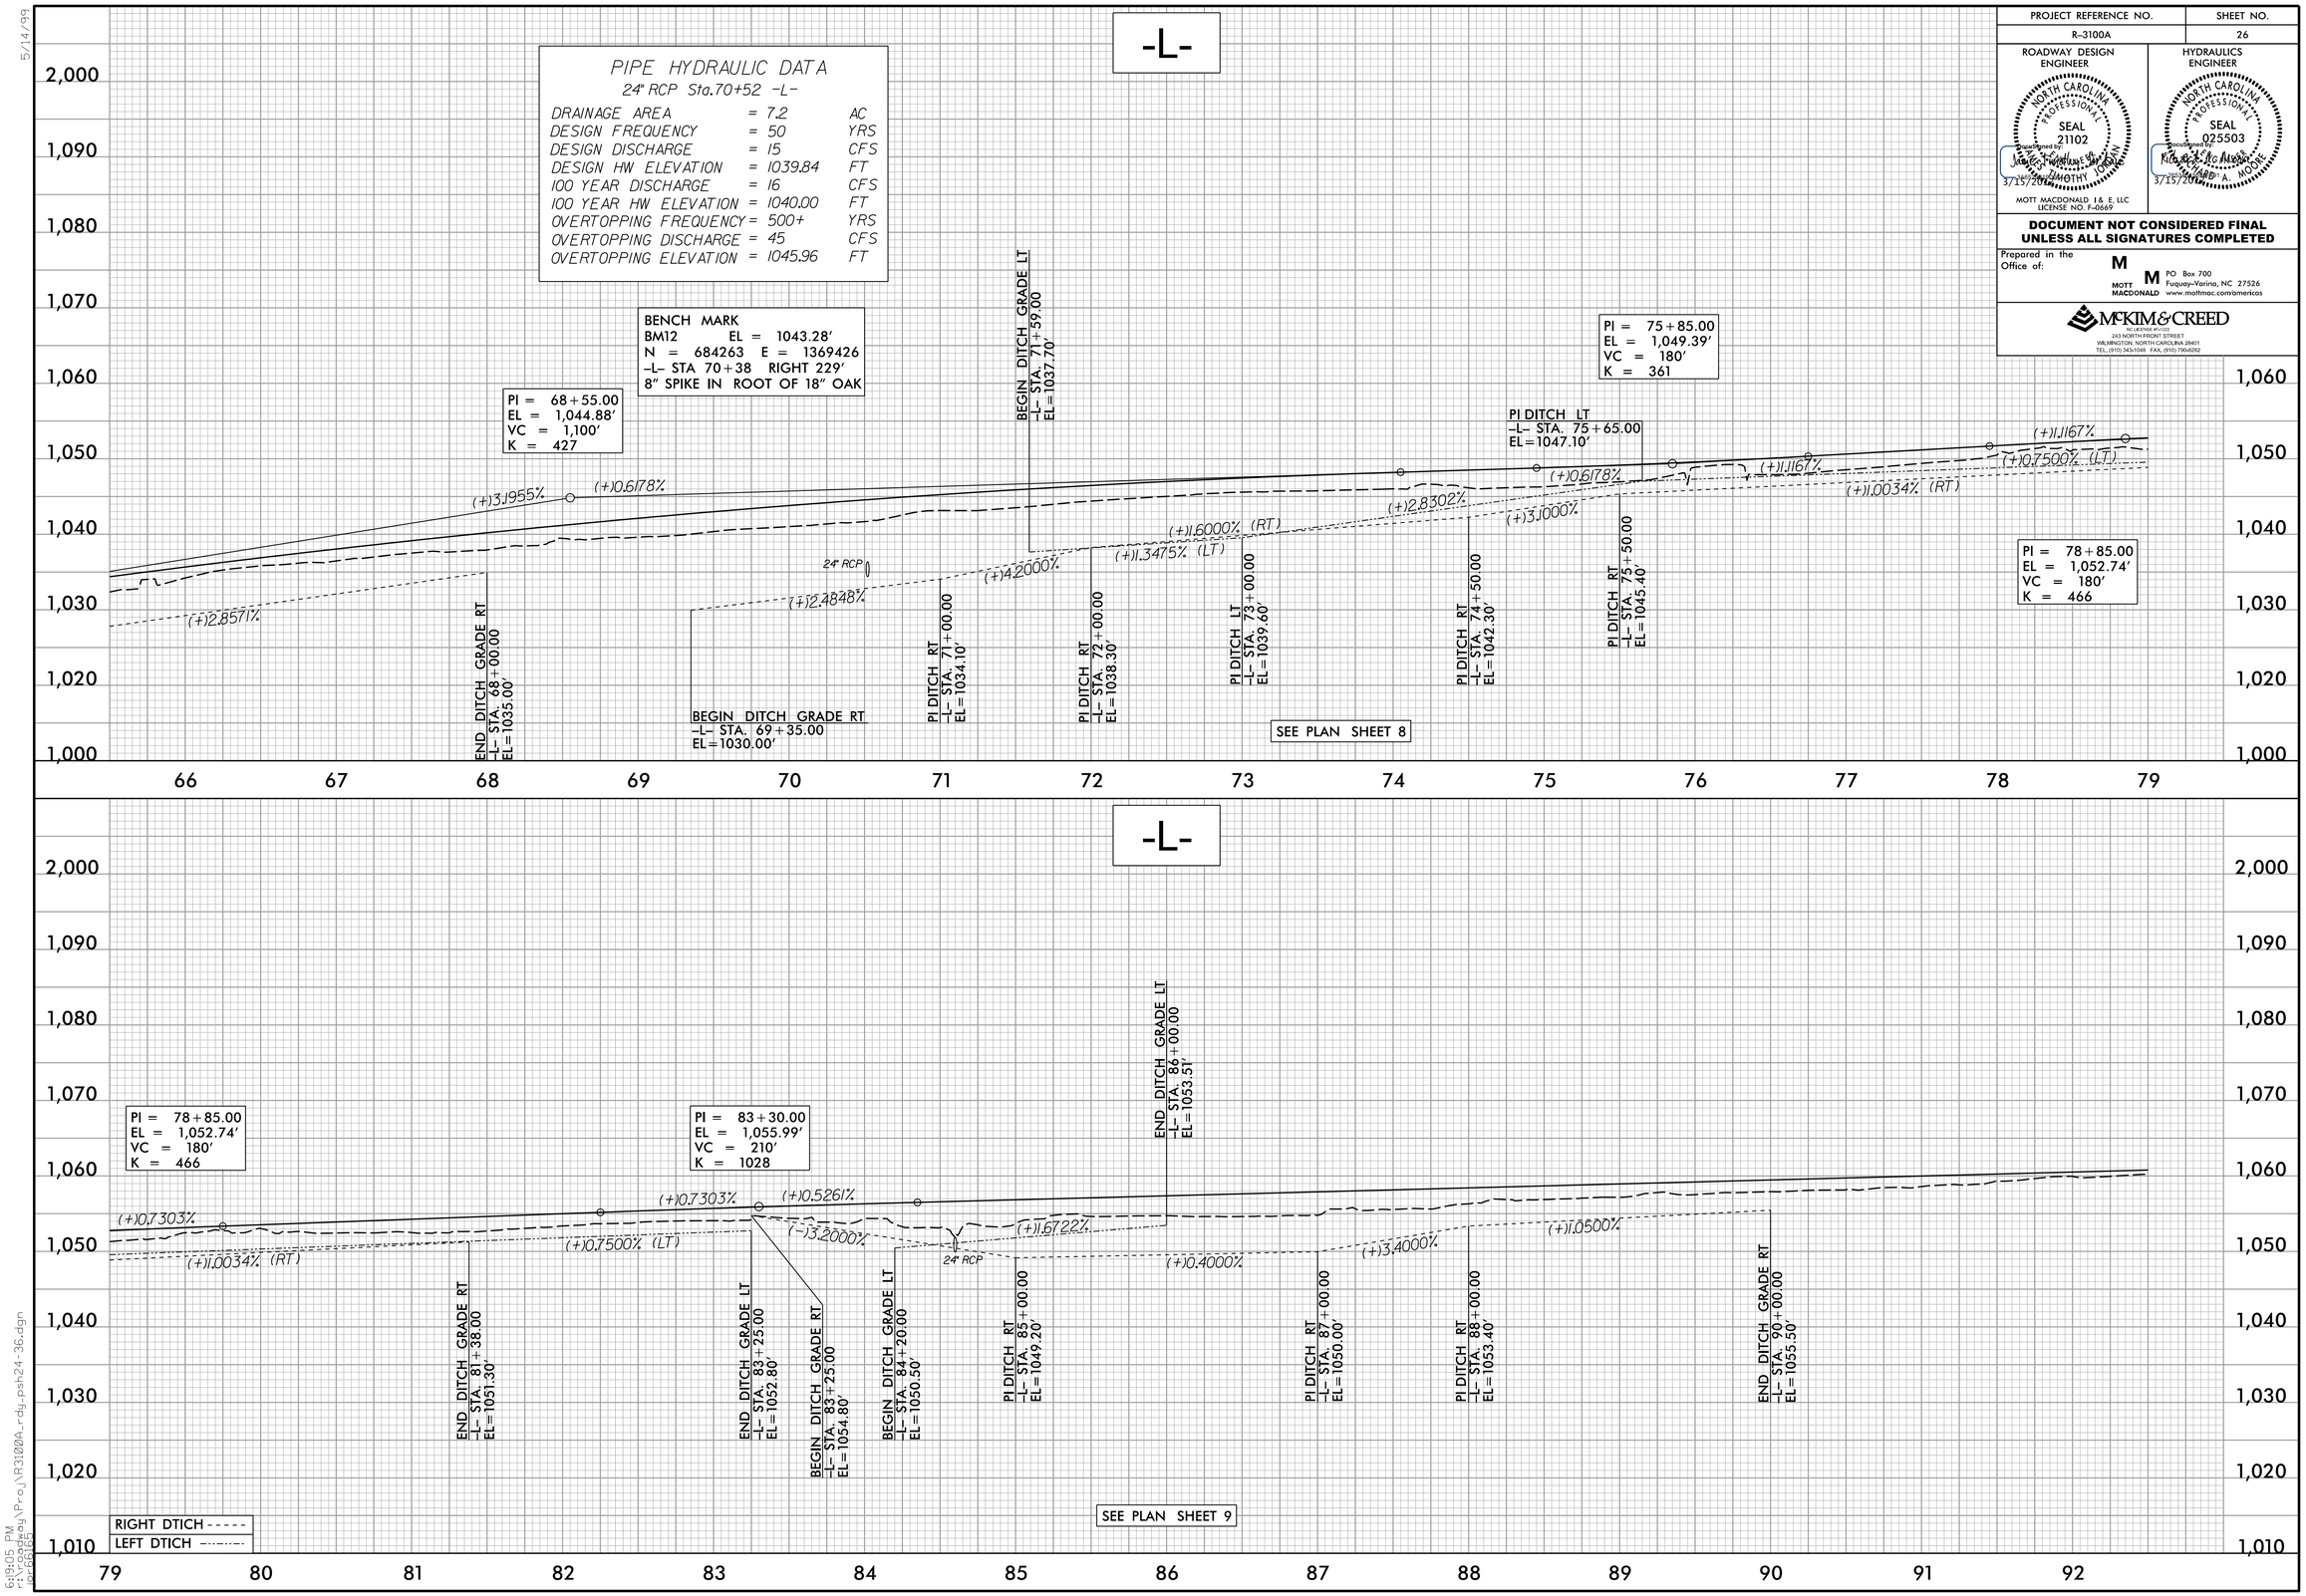

5/14/99

5:19:05 PM
c:\pwworking\Proj\R3100A_rdy_psh24-36.dgn
jo-6615