PROJECT REFERENCE NO.	SHEET NO.
R-3100A	EC-12/CONST.11

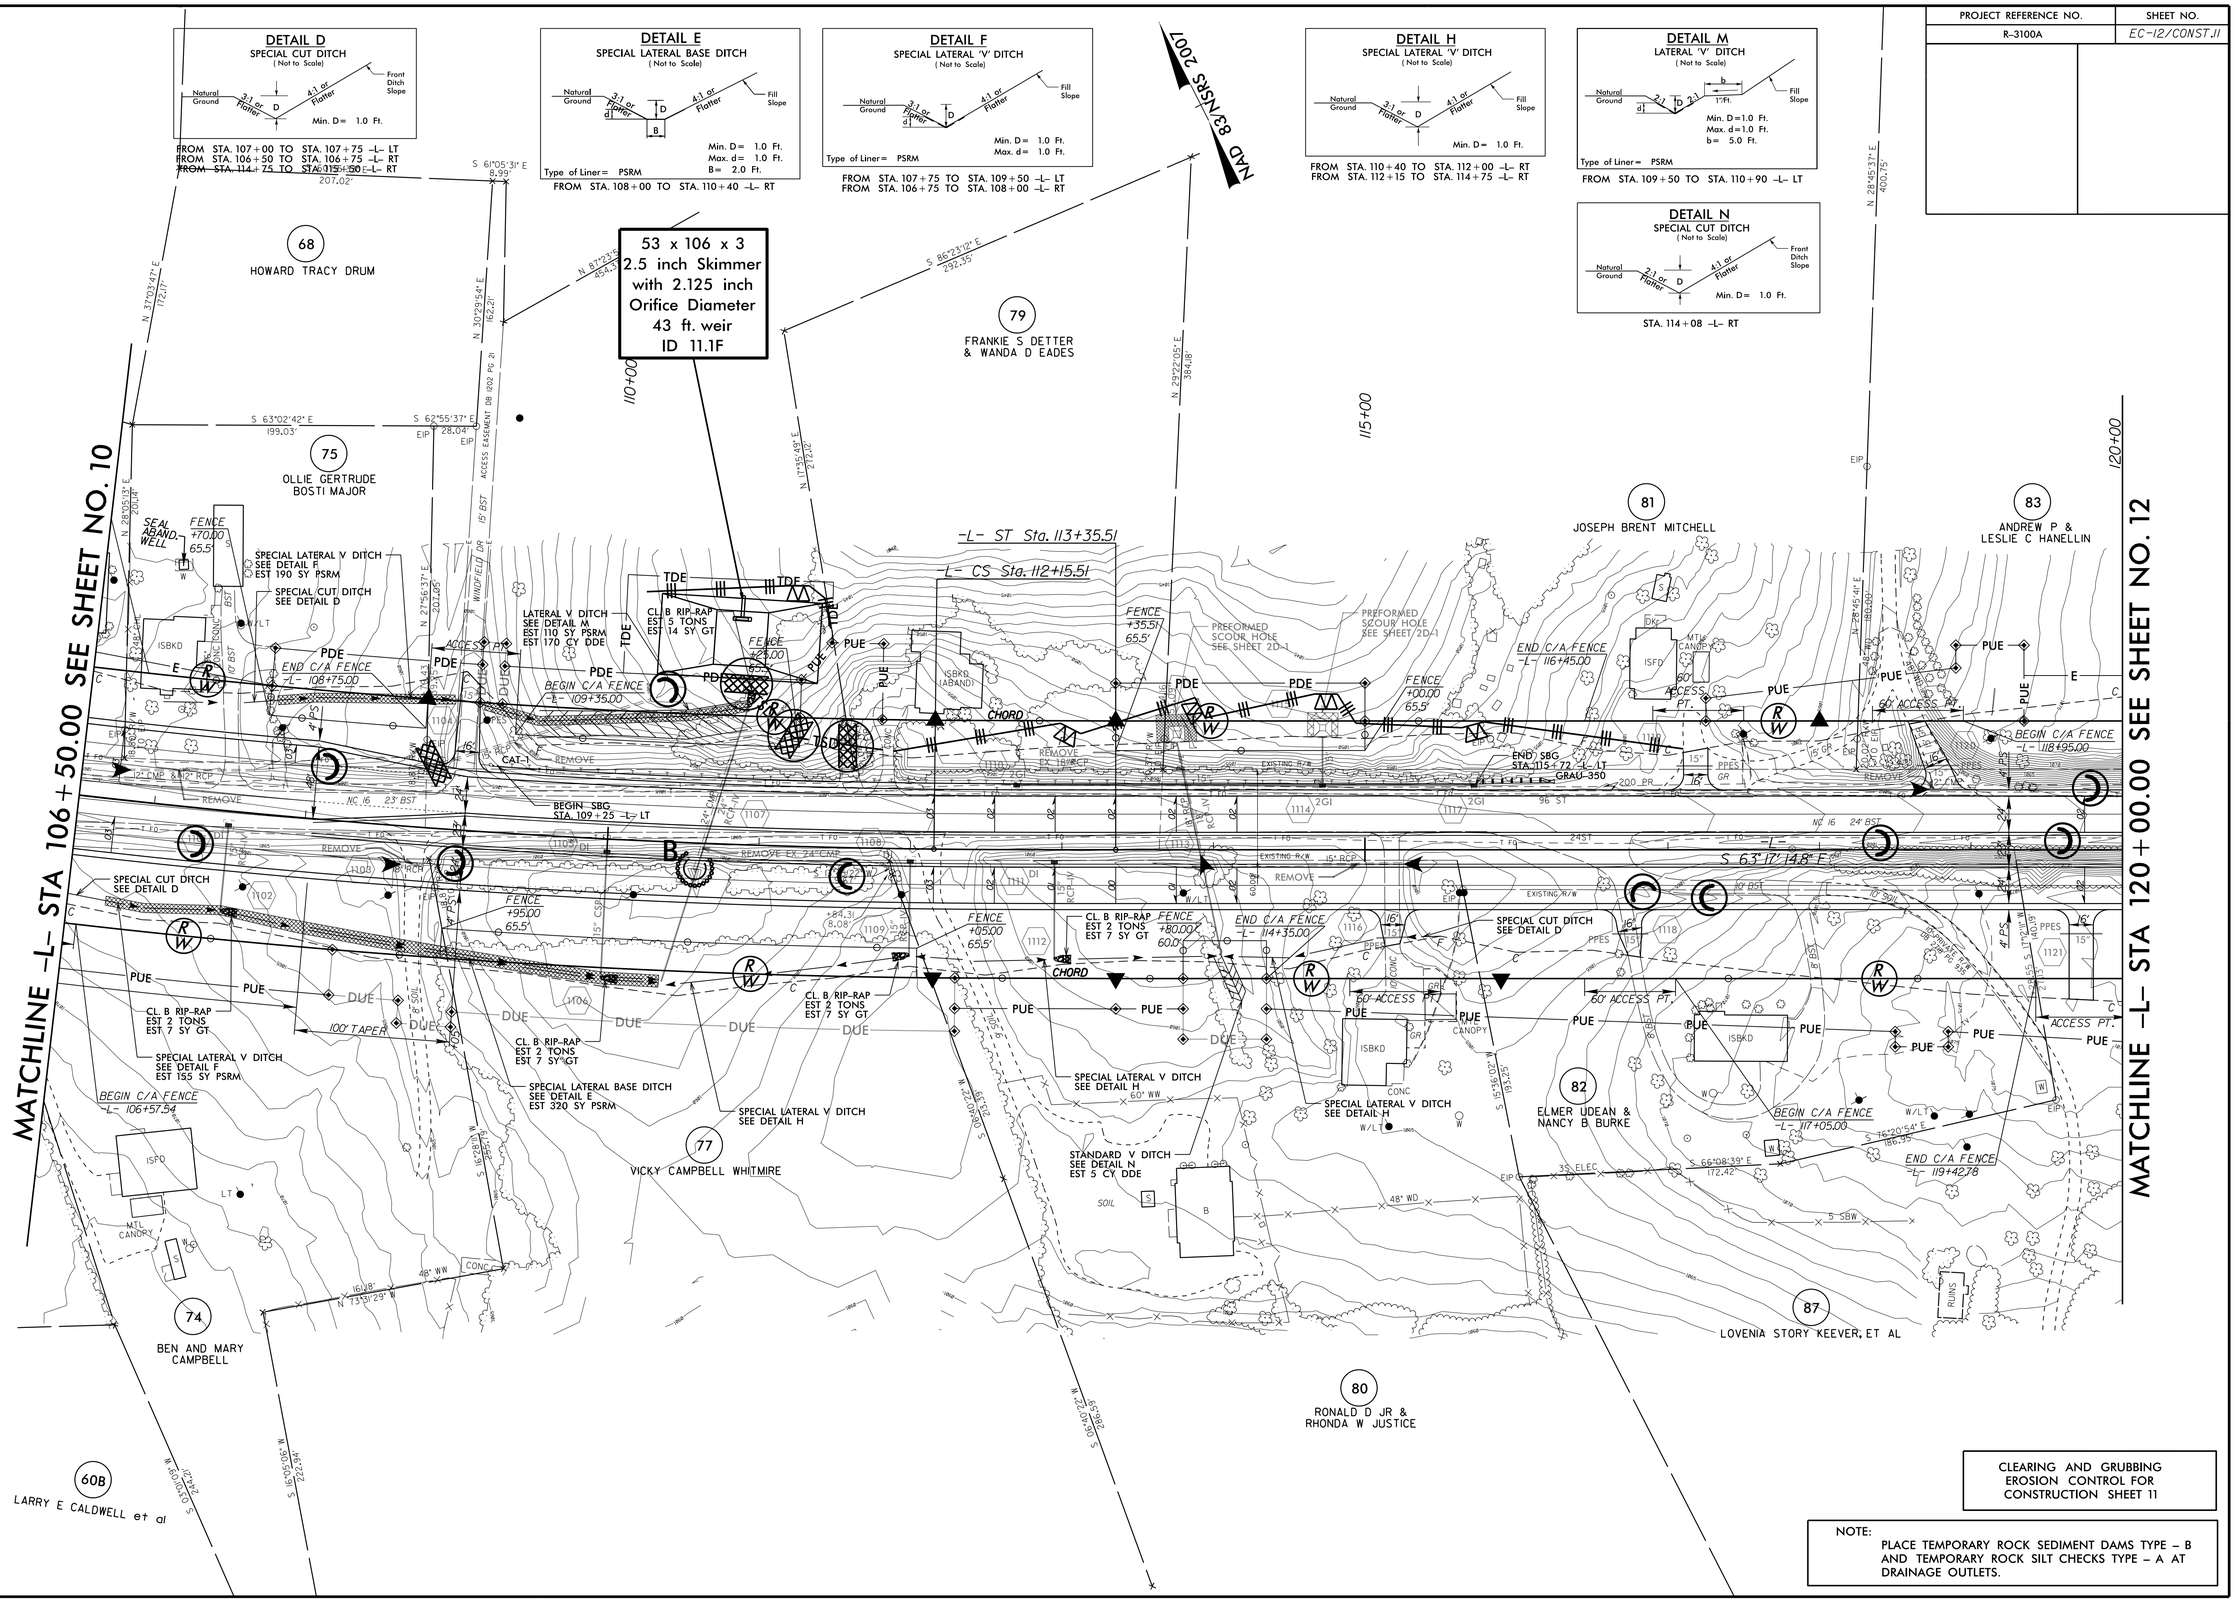

CLEARING AND GRUBBING
EROSION CONTROL FOR
CONSTRUCTION SHEET 11

NOTE:
PLACE TEMPORARY ROCK SEDIMENT DAMS TYPE – B AND TEMPORARY ROCK SILT CHECKS TYPE – A AT DRAINAGE OUTLETS.

8/17/99

11-OCT-2016 11:28
R:\Documents\Final\Design\R3100A_EC_pshi11.dgn
Pabradley@ncdot.gov
RENV-271384