PROJECT REFERENCE NO.	SHEET NO.
R-3100A	UO-05

UTILITIES BY OTHERS

NOTE:
ALL UTILITY WORK SHOWN ON THIS SHEET WILL BE DONE BY OTHERS. NO PAYMENT WILL BE MADE TO THE CONTRACTOR FOR UTILITY WORK SHOWN ON THIS SHEET.

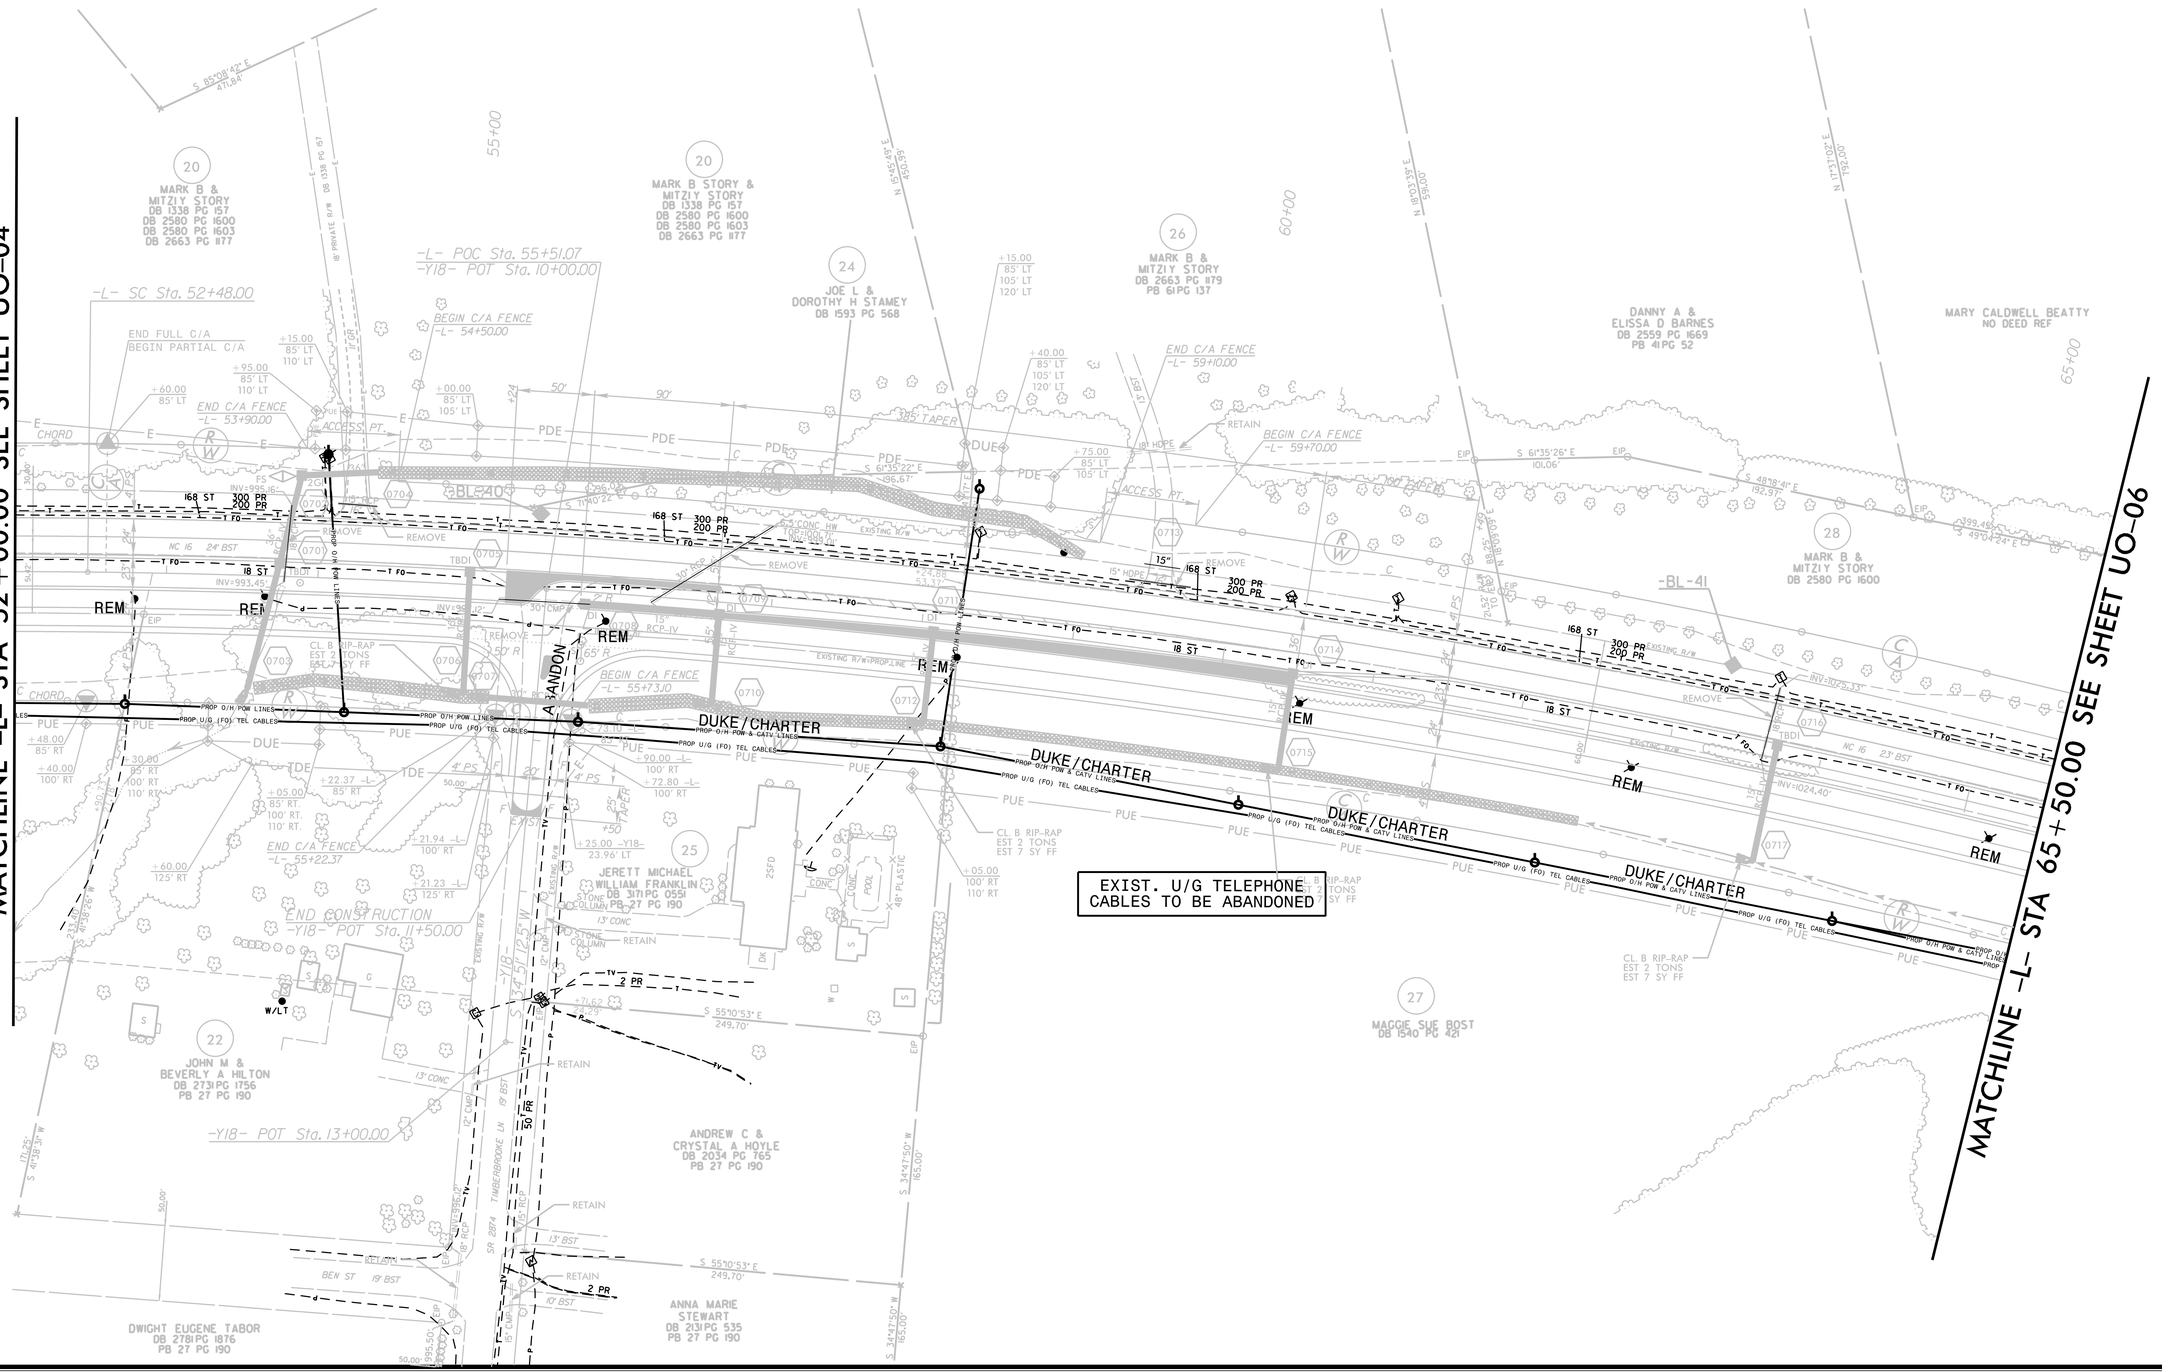

5/14/99

$$$$SYSTIME$$$$
$$$$FILENAME$$$$DGN$$$$