PROJECT REFERENCE NO.	SHEET NO.
R-3100B	EC-20A/CONST.06
R/W SHEET NO.	
ROADWAY DESIGN ENGINEER	HYDRAULICS ENGINEER

0.5 ACRE STREAMBANK REFORESTATION

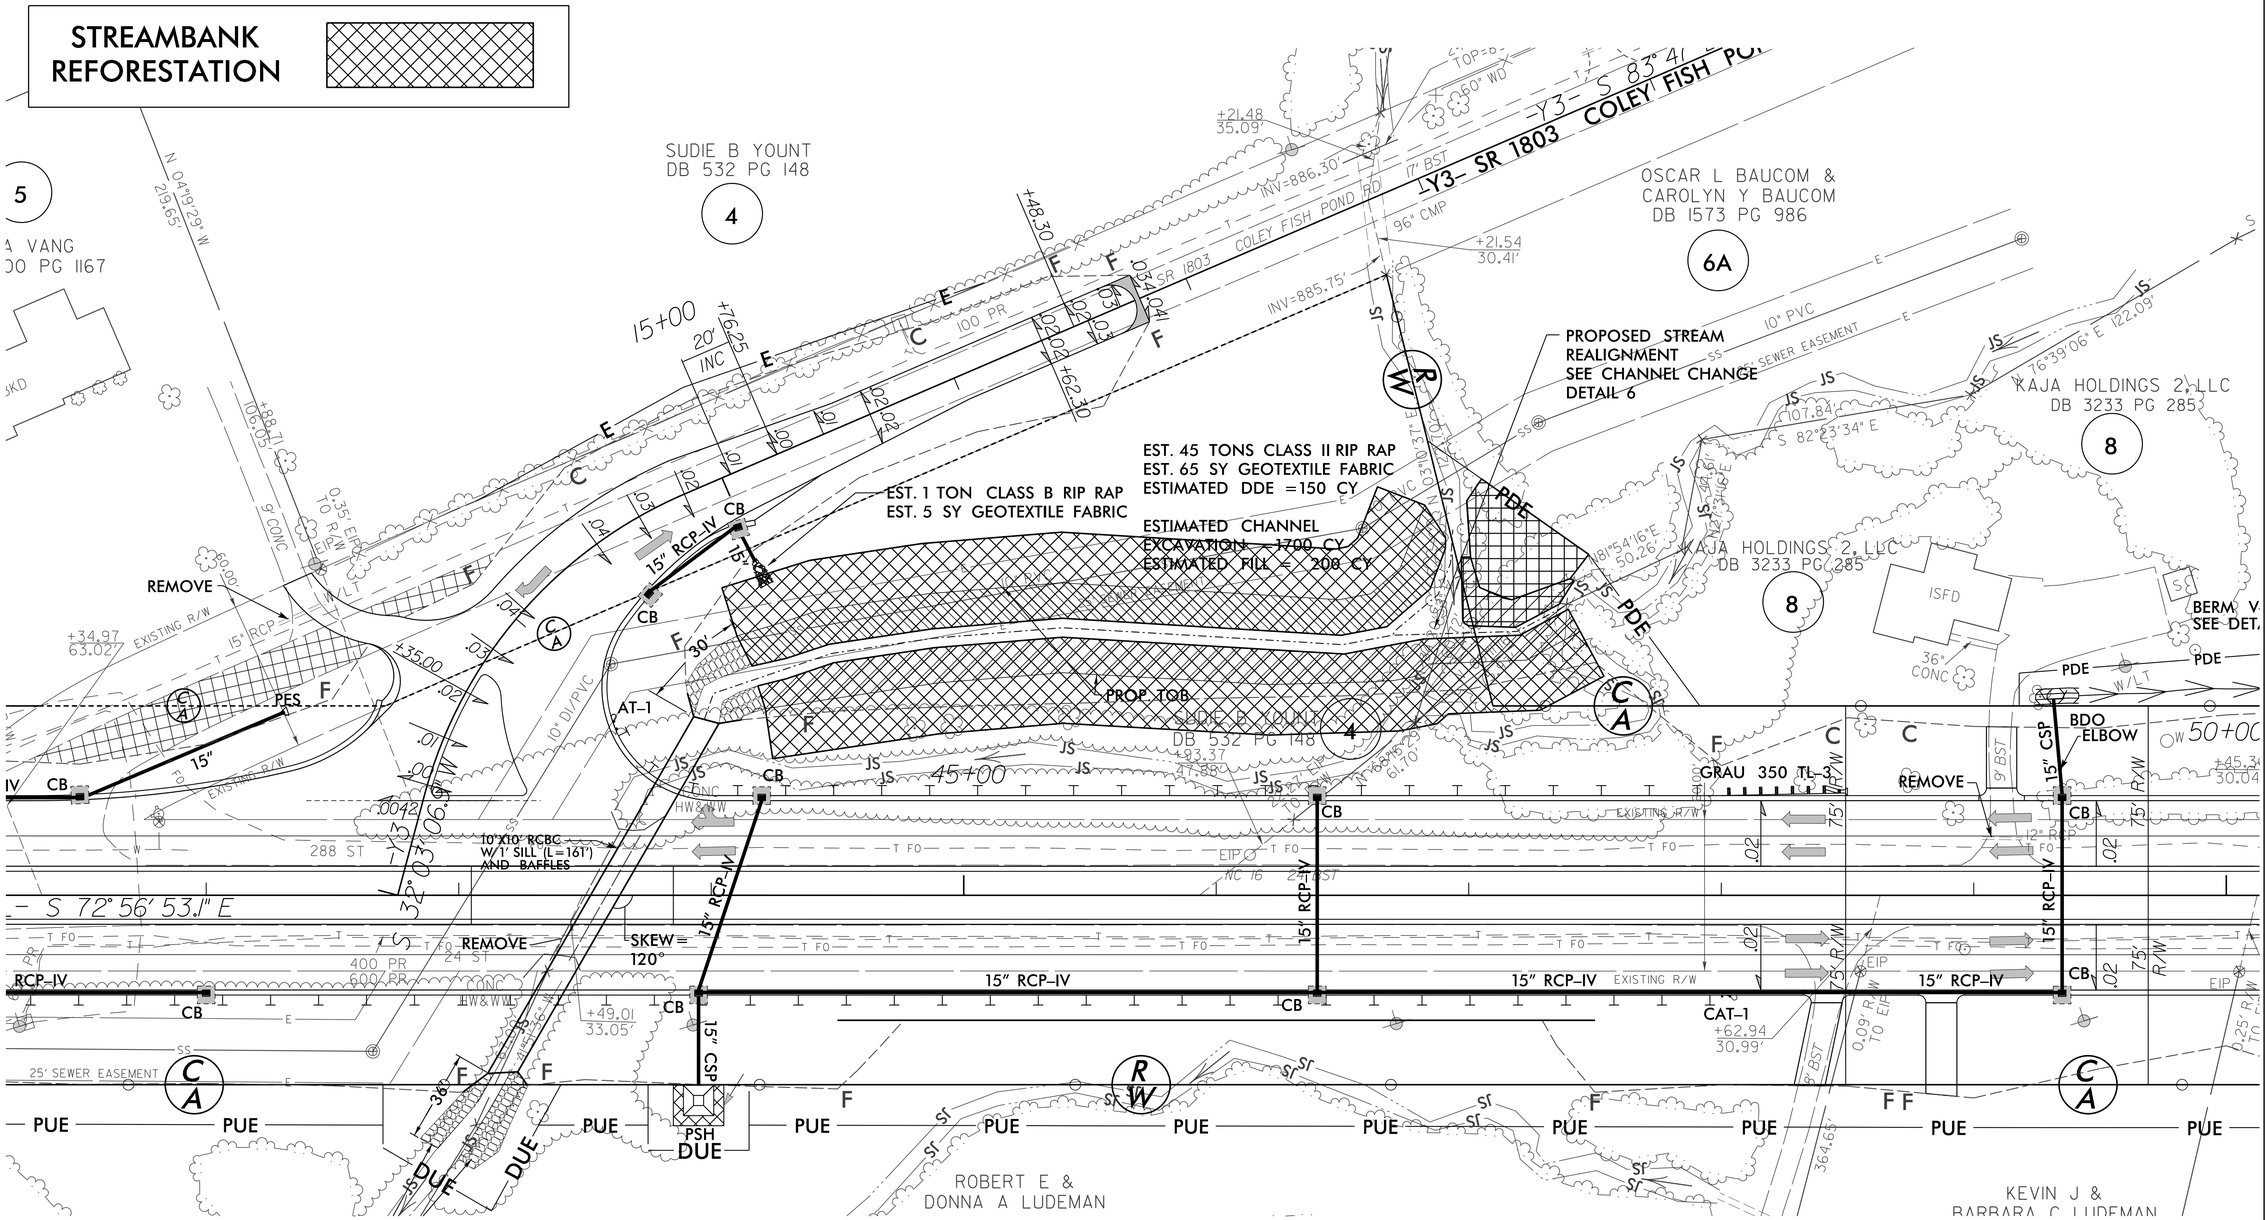

SEE RF-2, RF-3 AND PROJECT SPECIAL PROVISIONS

30 15 0 30 60
PLANS