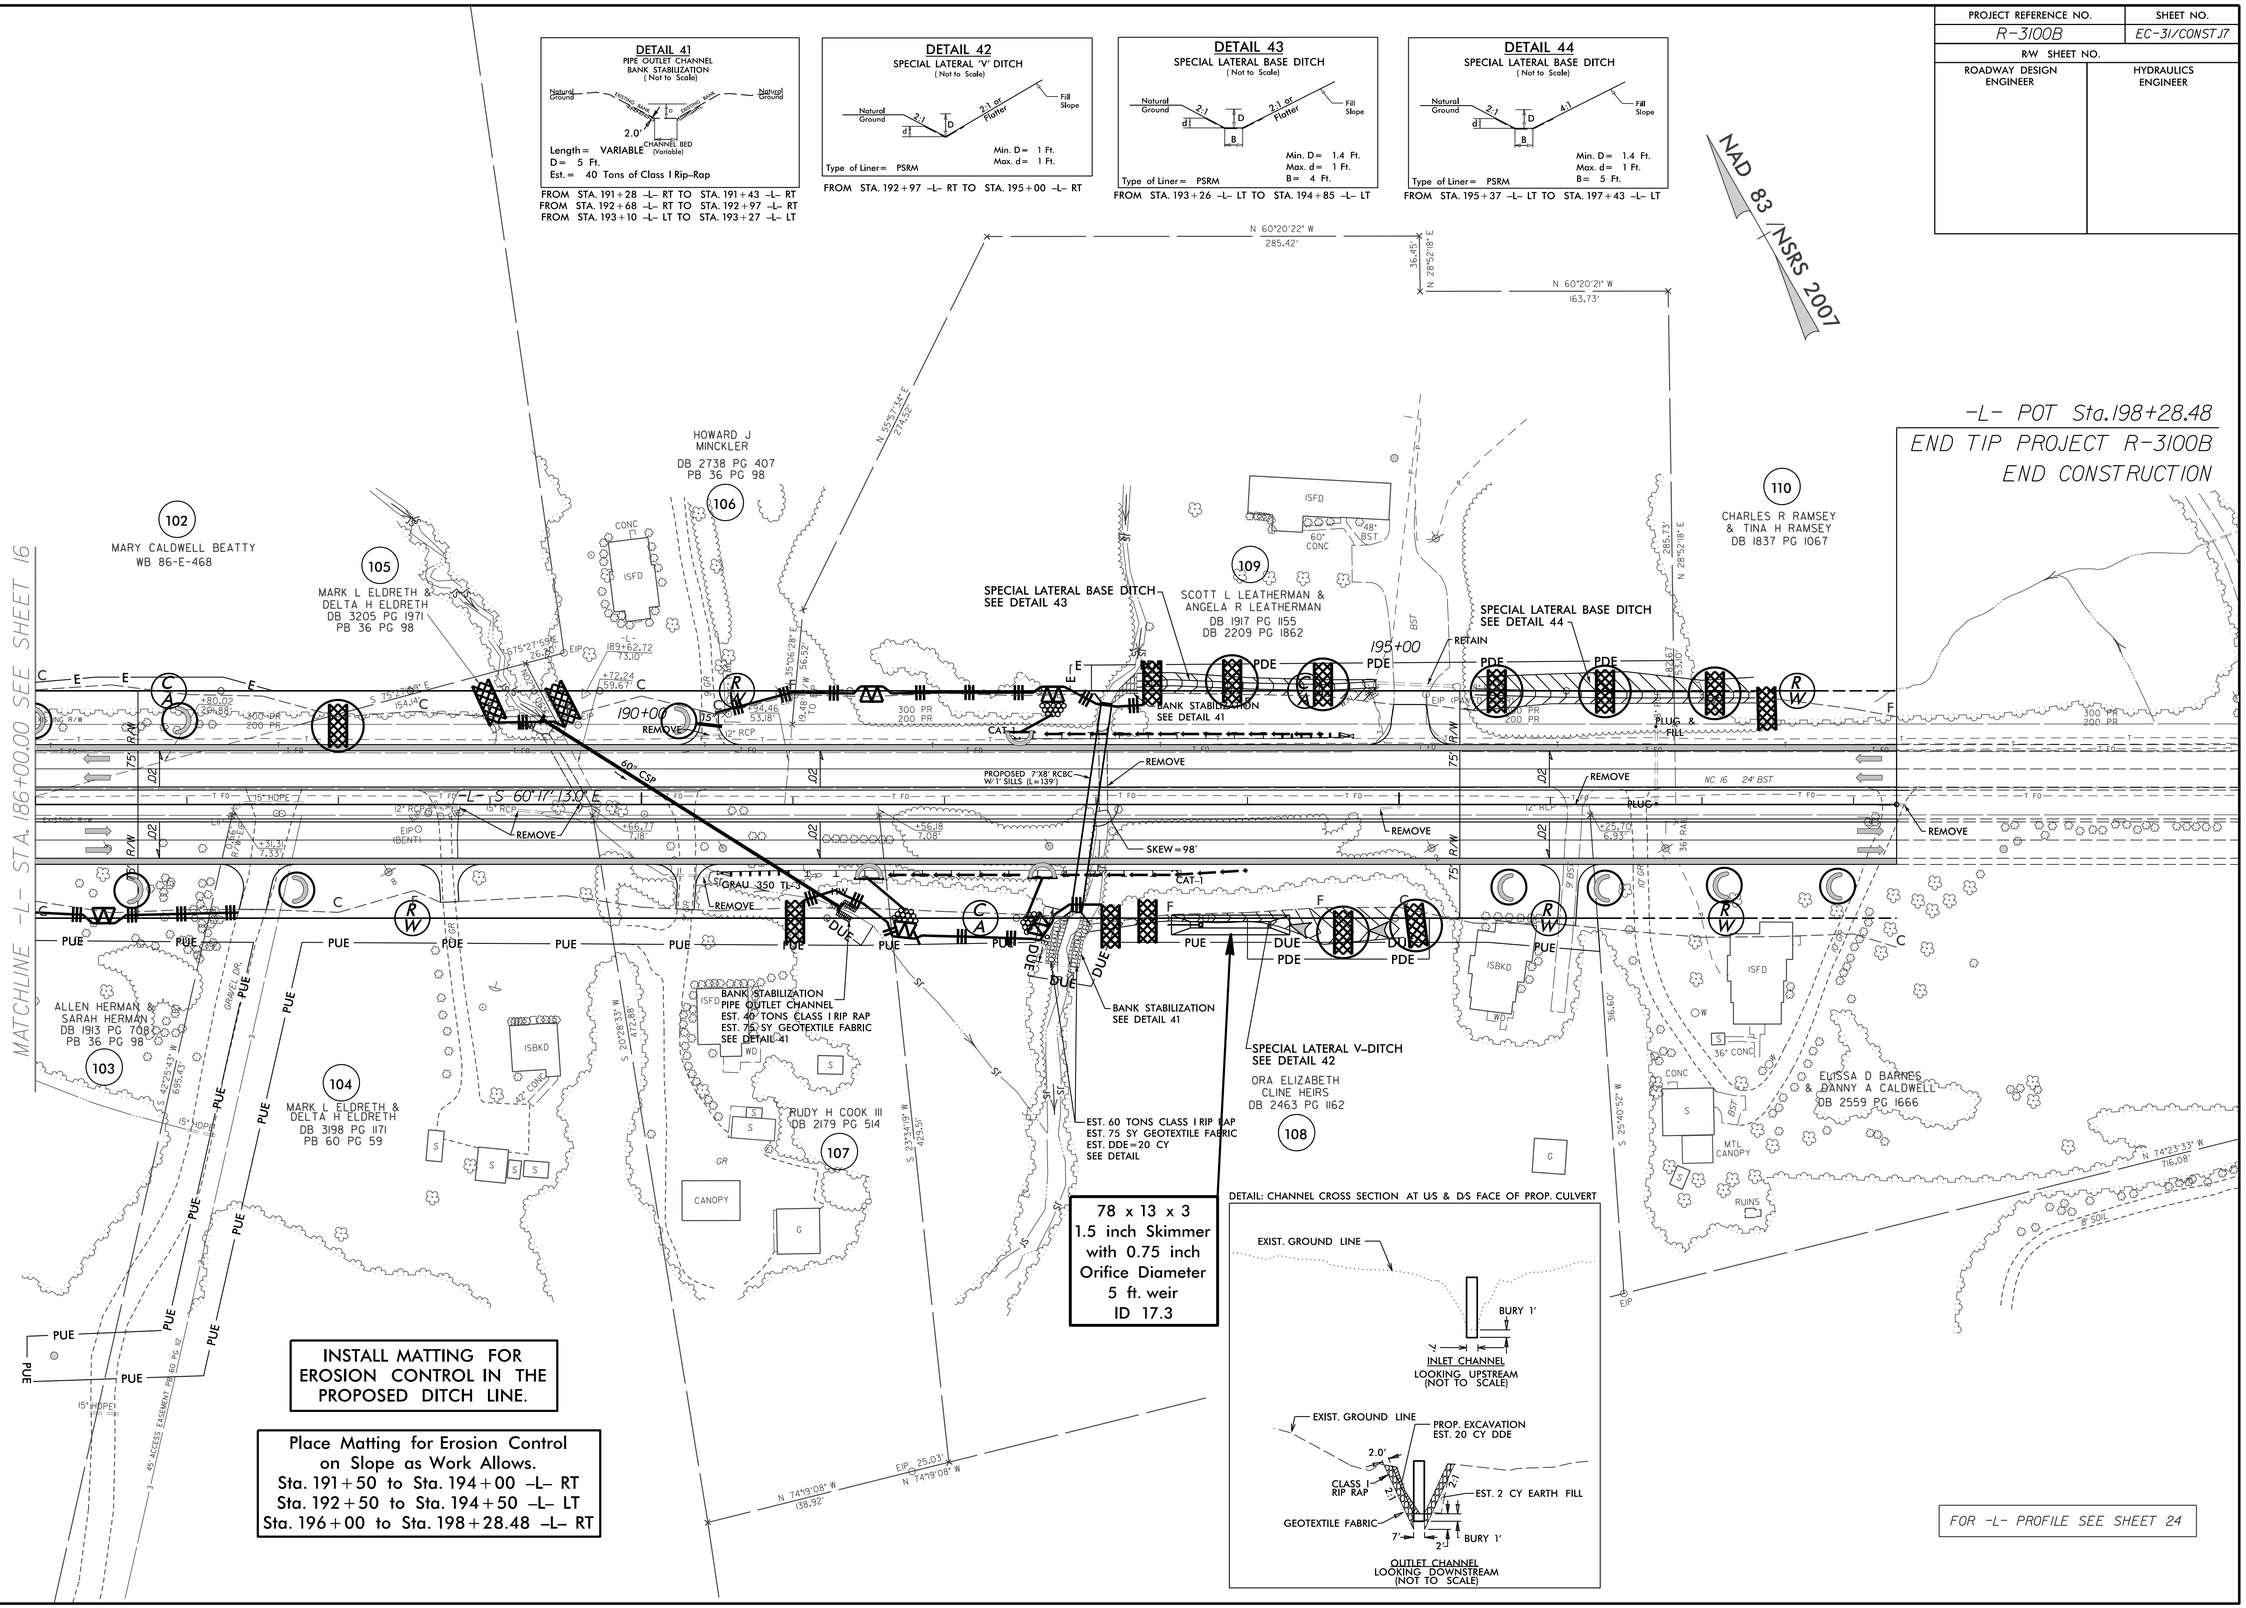PROJECT REFERENCE NO.	SHEET NO.
R-3100B	EC-31/CONST J7
R/W SHEET NO.	
ROADWAY DESIGN ENGINEER	HYDRAULICS ENGINEER