DocuSign Envelope ID: 956C06C0-4D4E-4CC1-BF42-406845214163

TIP NO.	SHEET NO.
R-3100B	SIGN-8

APPROVED: DocuSigned by: Betsy L. Watson 35E67BB34F8743F...

DATE: 9/19/2016

SEAL

NORTH CAROLINA PROFESSIONAL SEAL 29449 ENGINEER BETSY L. WATSON

DOCUMENT NOT CONSIDERED FINAL UNLESS ALL SIGNATURES COMPLETED

Stantec

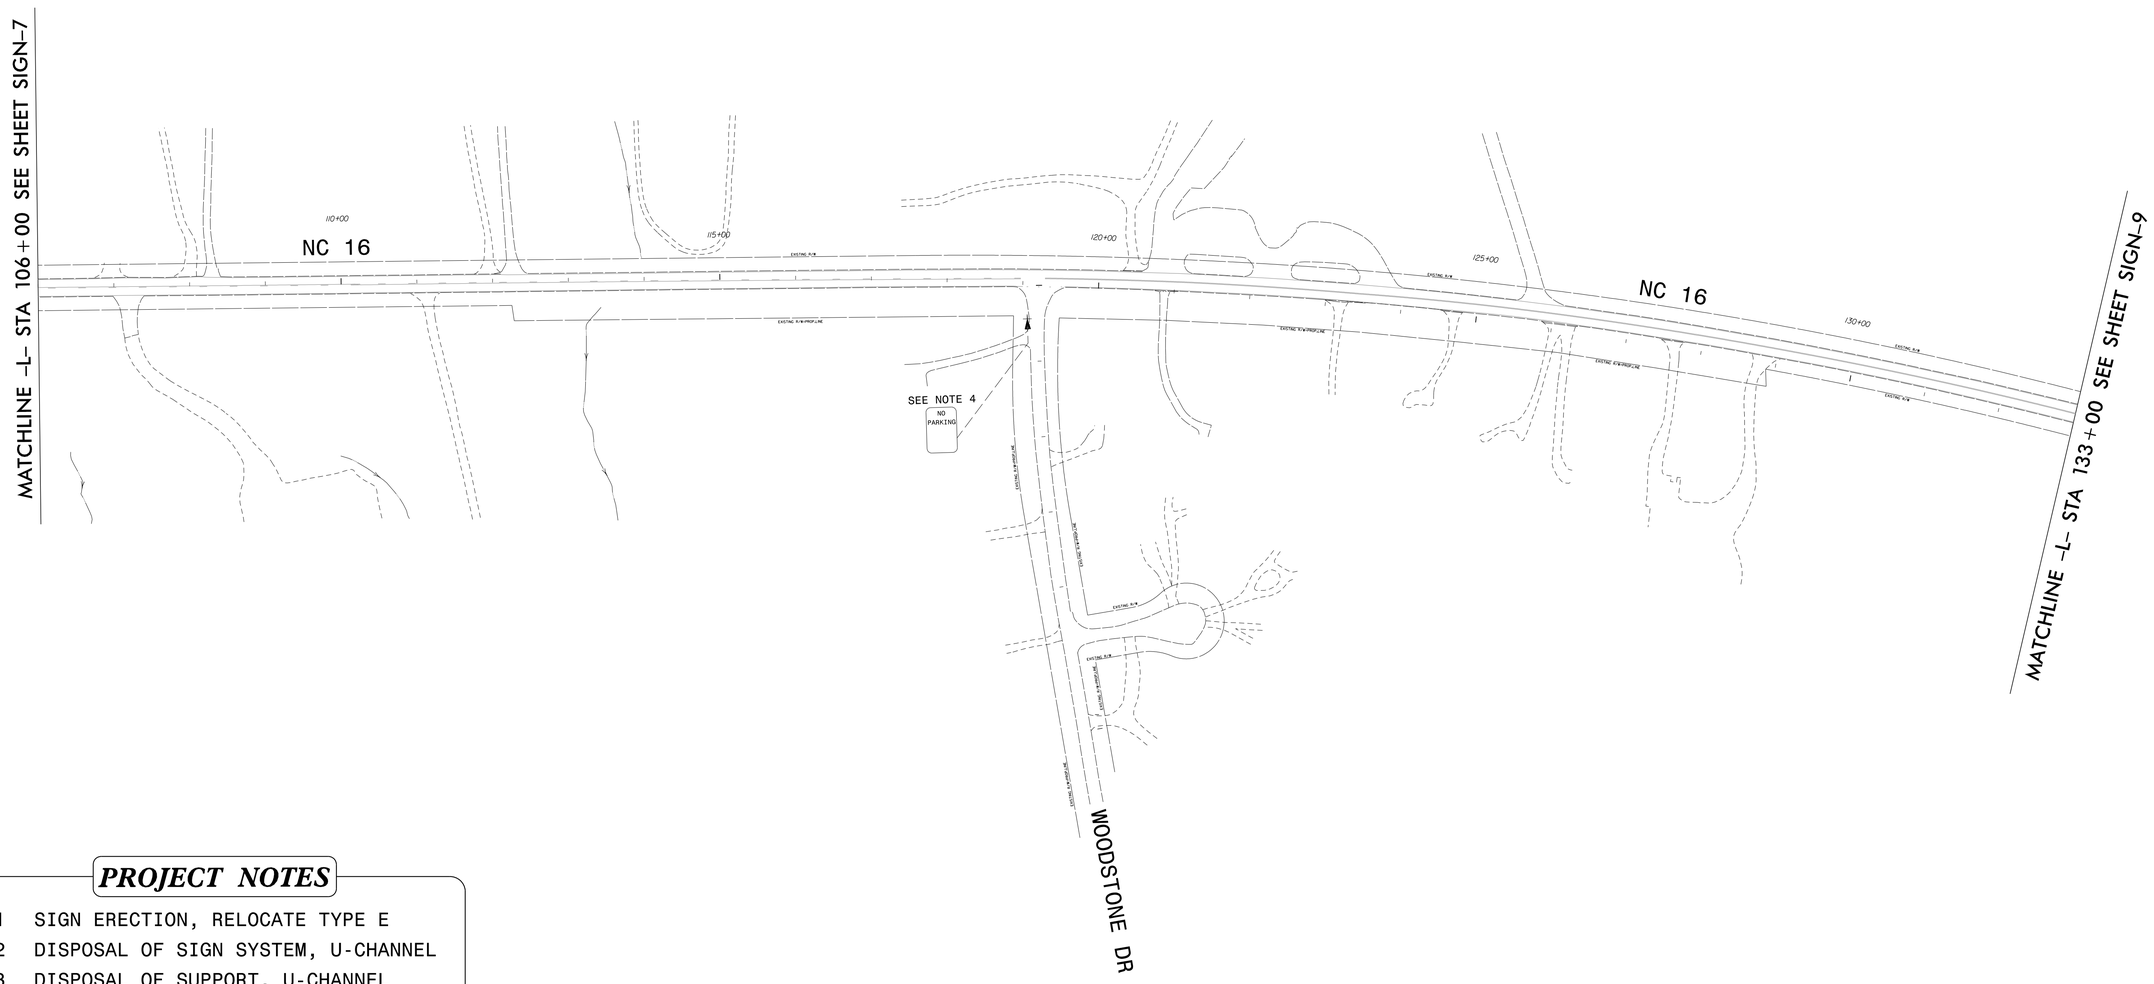

PROJECT NOTES

1. SIGN ERECTION, RELOCATE TYPE E
2. DISPOSAL OF SIGN SYSTEM, U-CHANNEL
3. DISPOSAL OF SUPPORT, U-CHANNEL
4. DISPOSAL OF SIGN SYSTEM, WOOD
5. SIGN ERECTION, RELOCATE TYPE D

EXISTING SIGNING
NC 16
-L- STA 106+00 TO 133+00

$$$$$$SYSTIME$$$$$
$$$$$$$$$$$$$$$$DGN$$$$$$$$$$$$$$$$$$$$
$$$$USERNAME$$$$