5/14/99

DOCUMENT NOT CONSIDERED FINAL UNTIL ALL SIGNATURES COMPLETE

NOTE:
ALL LOCATIONS WHERE PROPOSED WATER LINE CROSSES DRAINAGE SYSTEMS SHALL PROVIDE MINIMUM OF 24" VERTICAL CLEARANCE

PROJECT REFERENCE NO.	SHEET NO.
R-3100B	UC-4
DESIGNED BY: RJM	
DRAWN BY: RAB	
CHECKED BY: DGC	
APPROVED BY:	
REVISED:	
NORTH CAROLINA DEPARTMENT OF TRANSPORTATION	
UTILITIES ENGINEERING SEC. PHONE:(919)707-6690 FAX:(919)250-4151	UTILITY CONSTRUCTION PLANS ONLY

Digitally signed by R. Jason Miller
DocuSigned by: R. Jason Miller
SEAL 037417 AE23FBE18BB64DC...
ENGINEER R. JASON MILLER
DocuSigned on: 5/14/2021 | 10:41:37 AM EDT

UTILITY CONSTRUCTION

Prepared by

McGill ASSOCIATES
ENGINEERING·PLANNING·FINANCE
1240 19th STREET, LANE NW HICKORY, NC 28601 PH. (828) 328-2024 FIRM LICENSE # C-0459

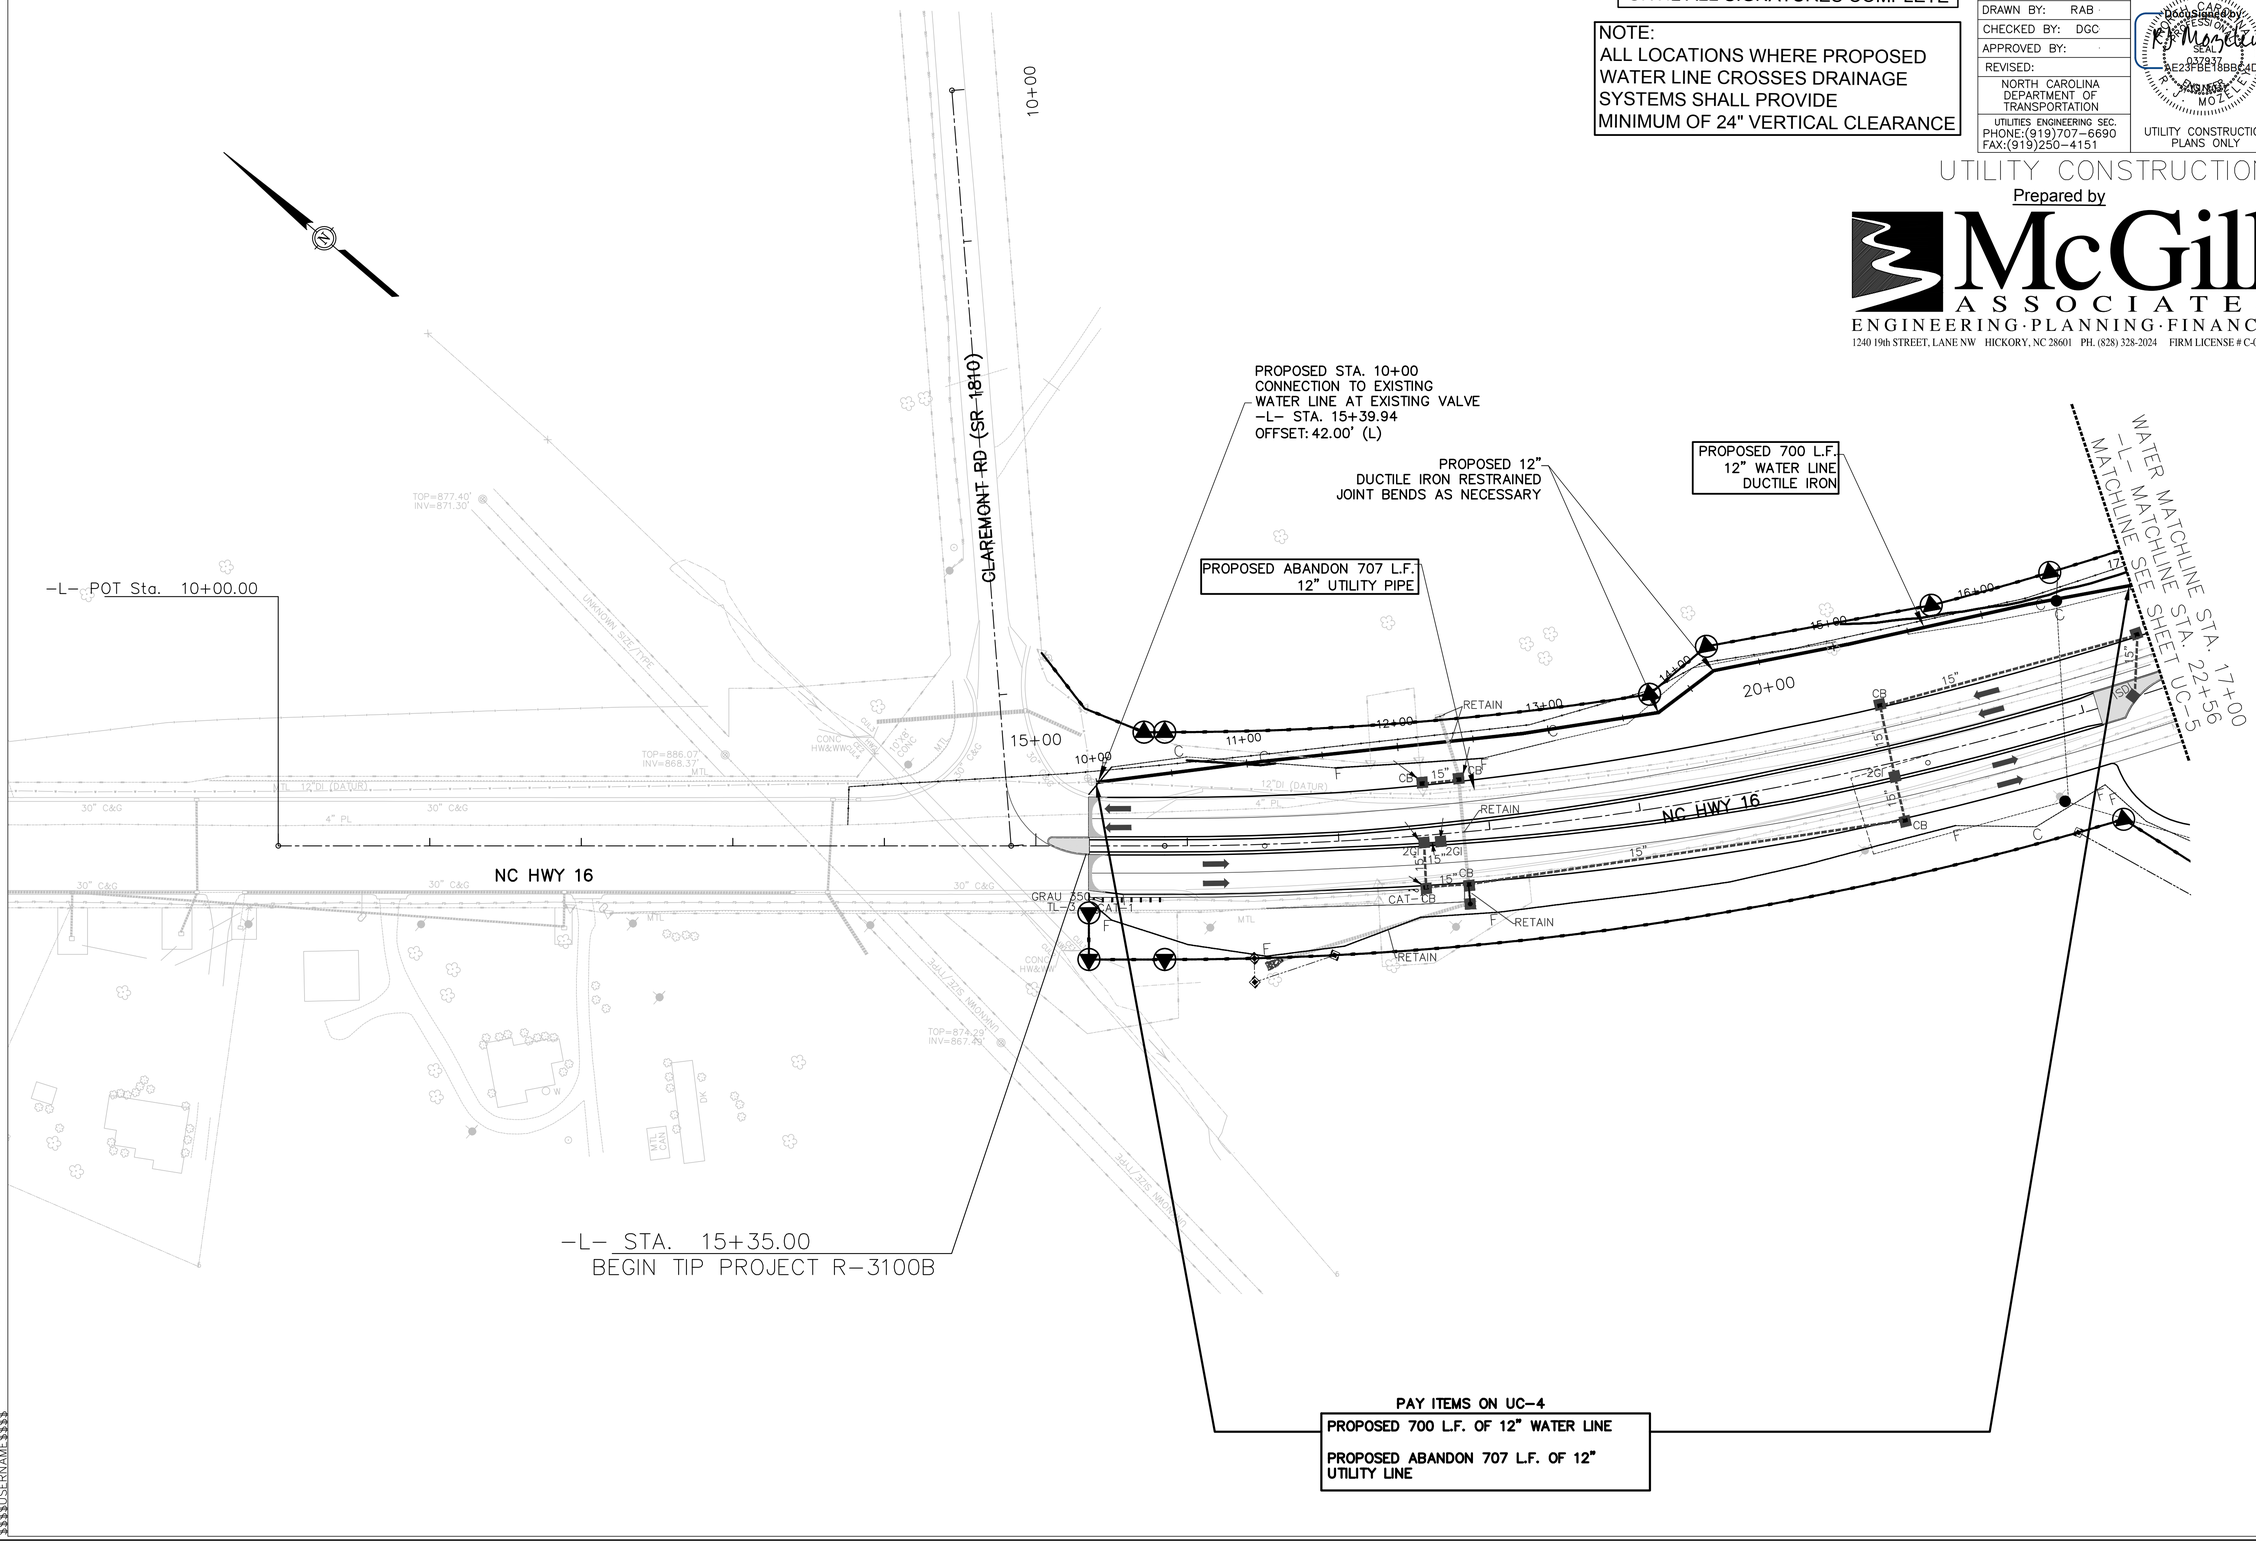

PAY ITEMS ON UC-4

PROPOSED 700 L.F. OF 12" WATER LINE

PROPOSED ABANDON 707 L.F. OF 12" UTILITY LINE

$$$$SYSTIME$$$$ $$$$DGN$$$$
$$$$USERNAME$$$$