PROJECT REFERENCE NO.	SHEET NO.
I-5000	2B-3
R/W SHEET NO.	

ROADWAY DESIGN ENGINEER

NORTH CAROLINA PROFESSIONAL SEAL 026964 ENGINEER

Bryan C. Key

DOCUSIGNED BY: 329D3BE4 2/14/2017

DOCUMENT NOT CONSIDERED FINAL UNLESS ALL SIGNATURES COMPLETED

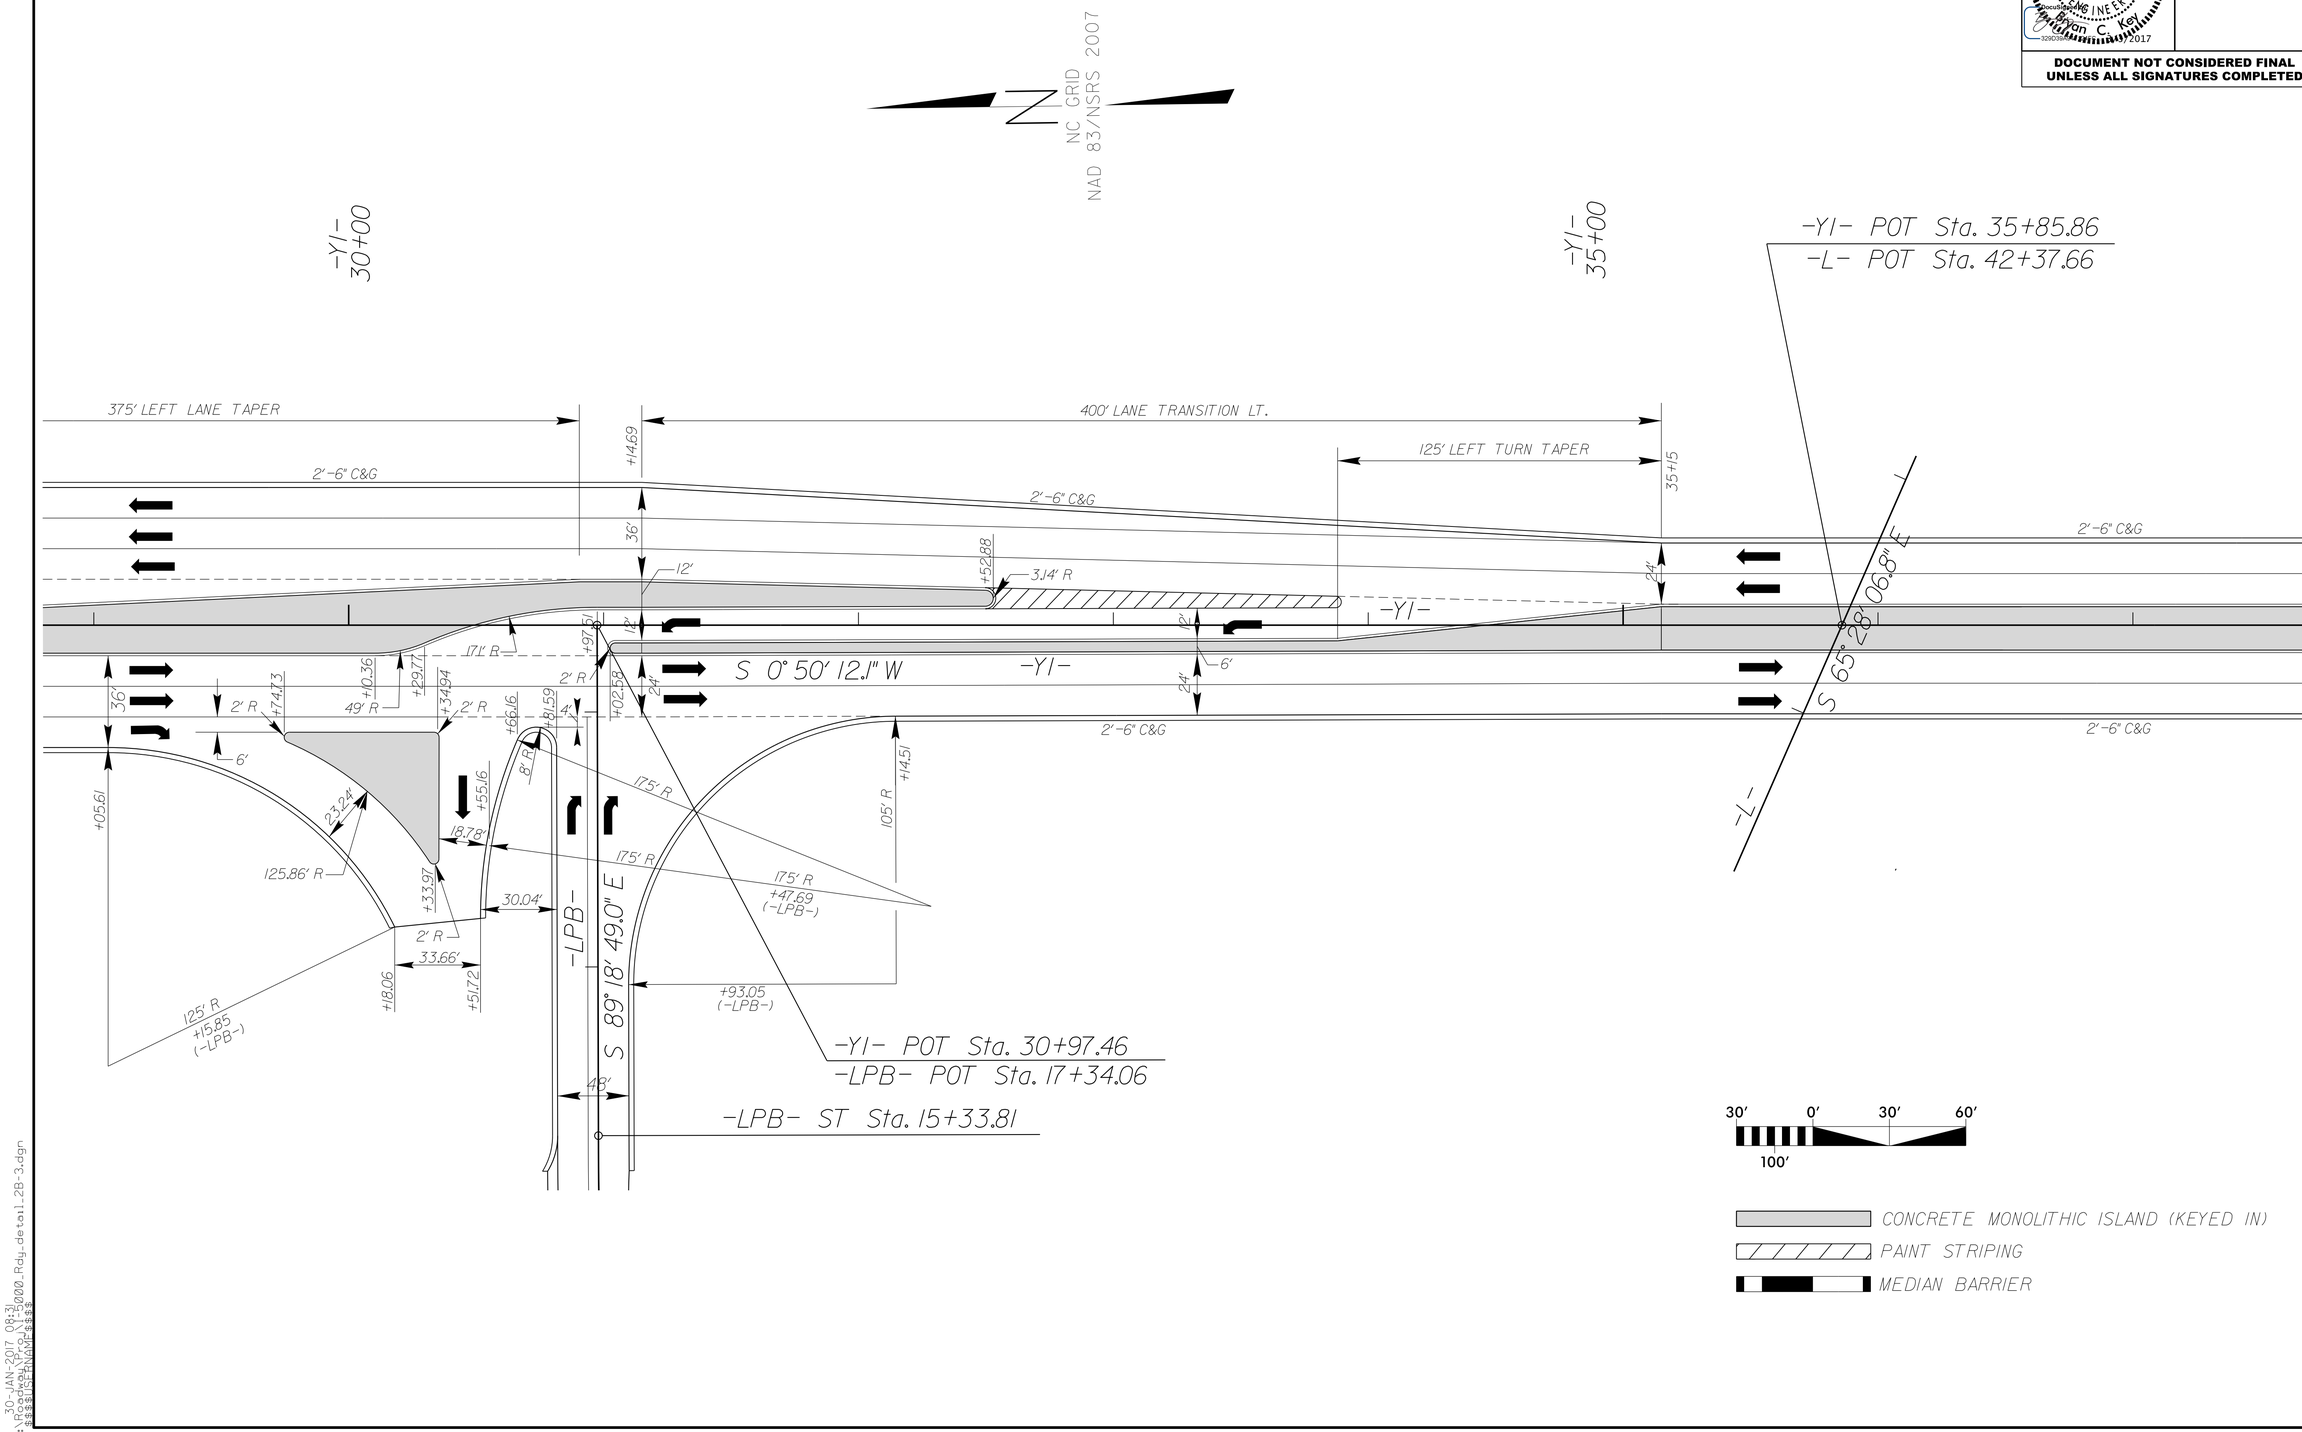

5/14/99

30-JAN-2017 08:31
R:\Roadway\Proj\I-5000_Rdy_detail_2B-3.dgn
$$$$USERNAME$$$$