PROJECT REFERENCE NO.	SHEET NO.
I-5000	8
R/W SHEET NO.	
ROADWAY DESIGN ENGINEER	HYDRAULICS ENGINEER

NORTH CAROLINA PROFESSIONAL SEAL 026964 ENGINEER Brian C. Key 3/8/2017

NORTH CAROLINA PROFESSIONAL SEAL 026480 ENGINEER Larry D. ROBINSON, JR. 3/7/2017

DOCUMENT NOT CONSIDERED FINAL UNLESS ALL SIGNATURES COMPLETED

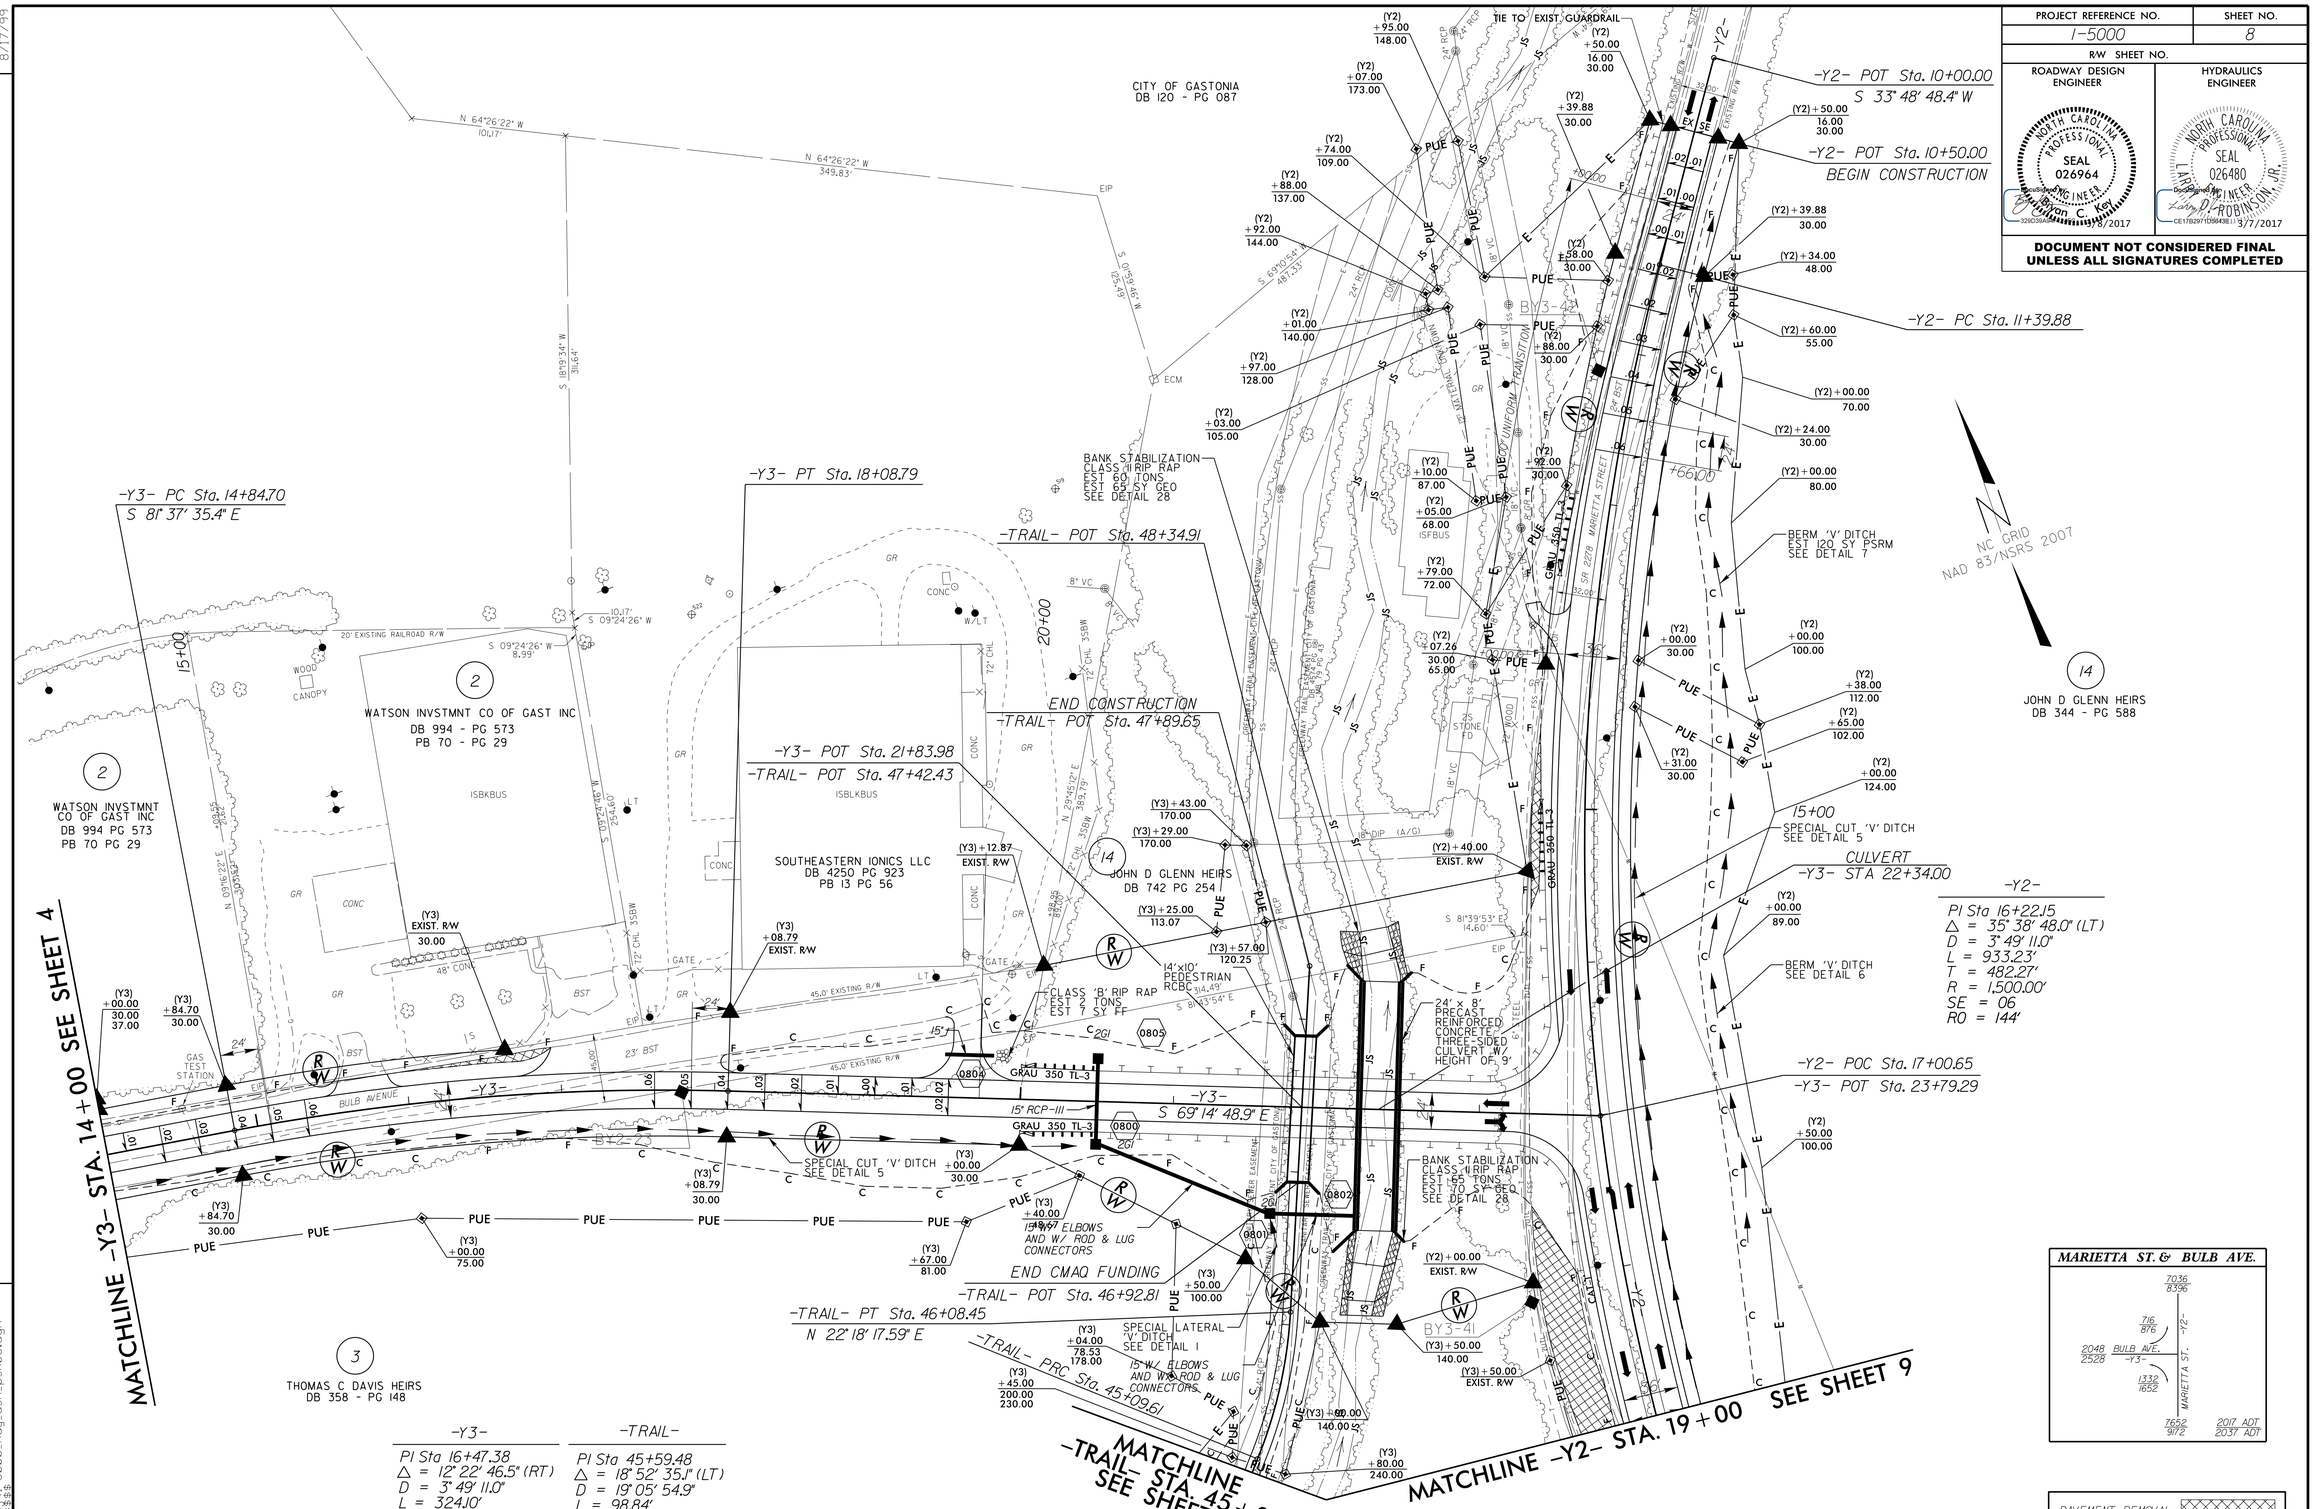

REVISIONS

8/17/99

07-MAR-2017 17:59
R:\Roadway\Proj\I-5000_Rdy_dsn_psh08.dgn
$$$$USERNAME$$$$