DocuSign Envelope ID: F40993E1-C0C0-4506-ACF6-46E8E89736E3

| PROJ. REFERENCE NO. | SHEET NO. |
|---|---|
| I-5000 | TMP-22 |

HDR Engineering, Inc. of the Carolinas
555 Fayetteville St, Suite 900 Raleigh, N.C. 27601
N.C.B.E.L.S. License Number: F-0116

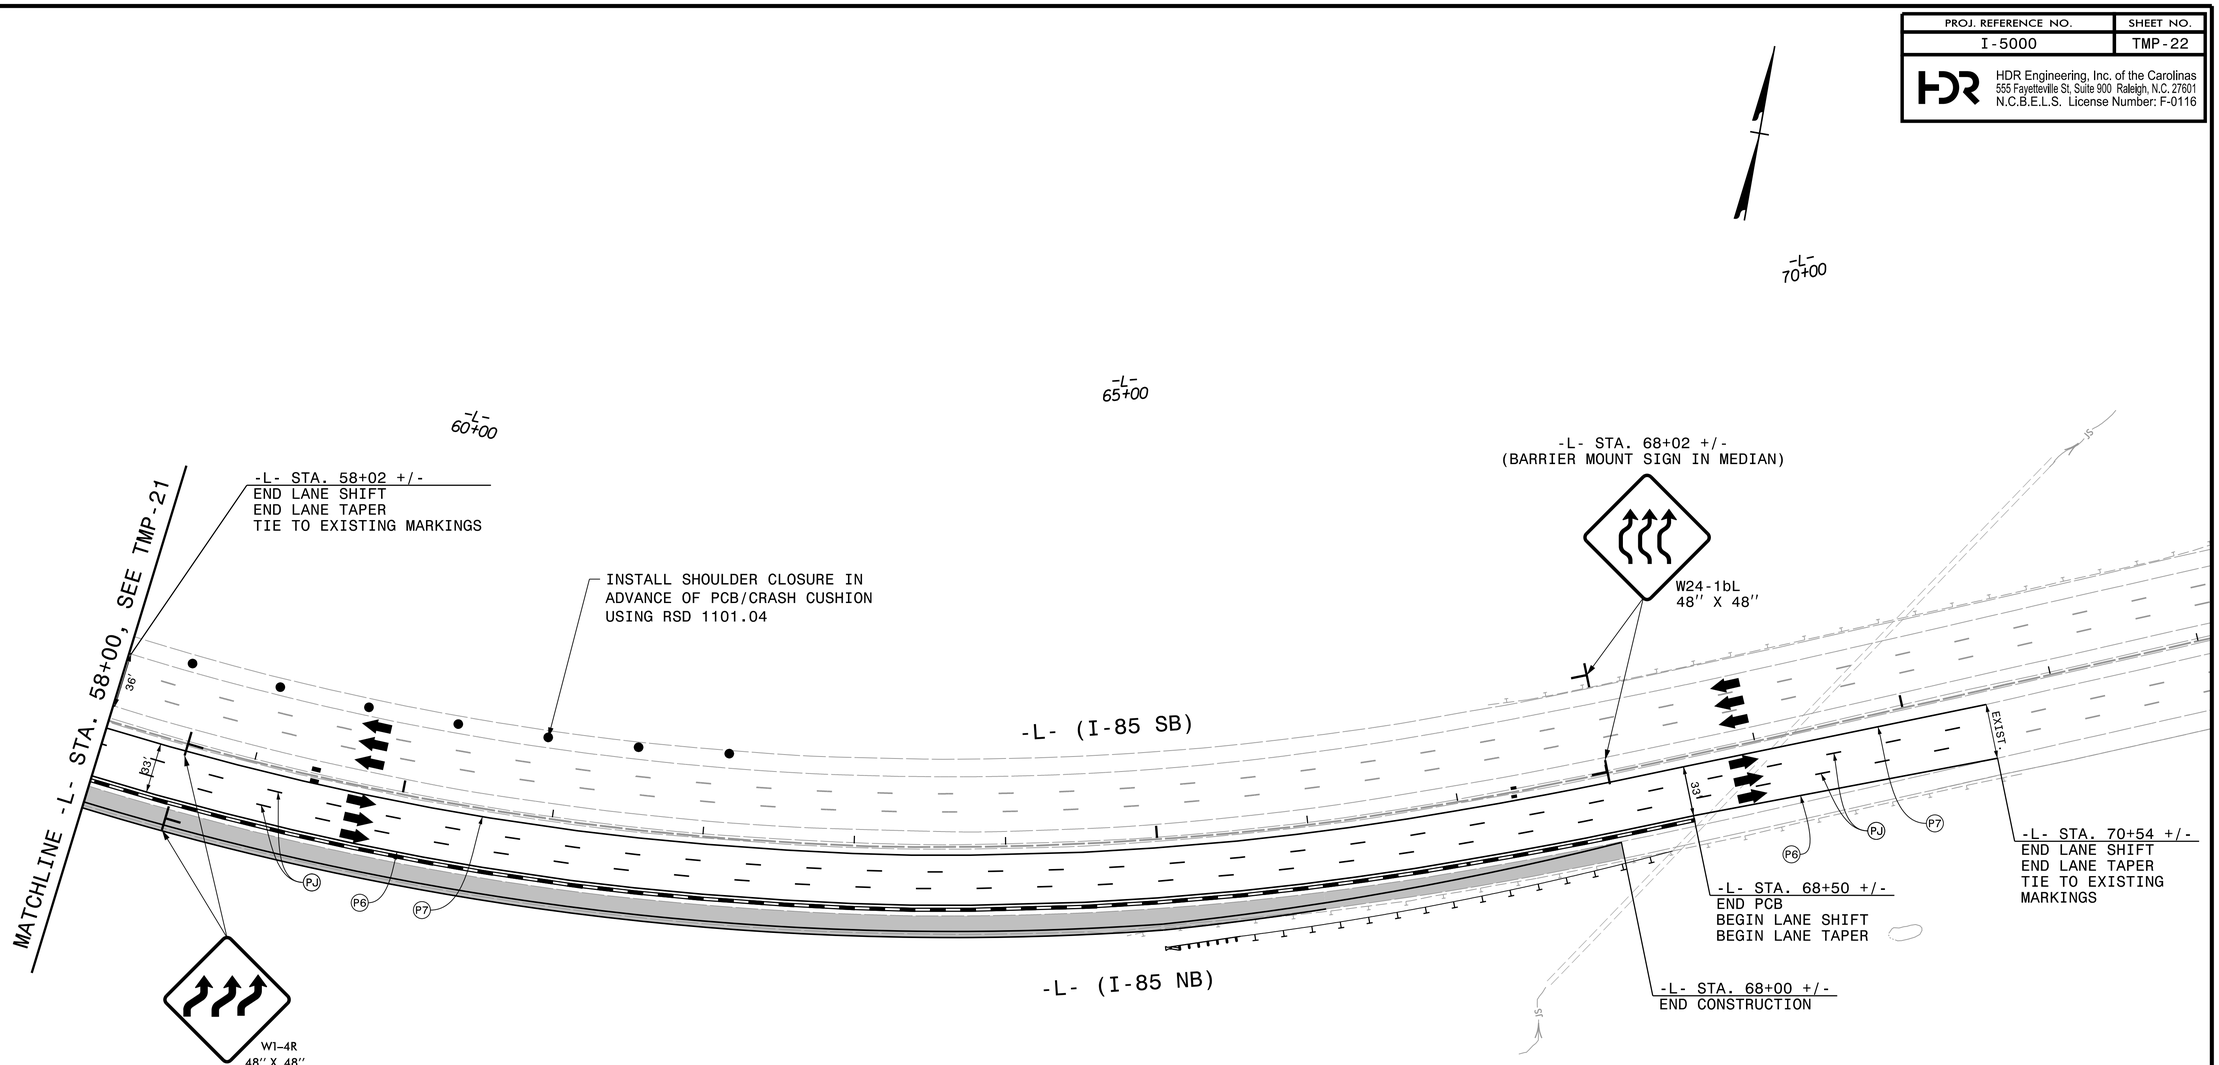


APPROVED: DocuSigned by: Michelle Ward F83857568B926486...

DATE: 1/4/2017

SEAL

NORTH CAROLINA PROFESSIONAL SEAL 033789 ENGINEER MICHELLE WARD

**DOCUMENT NOT CONSIDERED FINAL UNLESS ALL SIGNATURES COMPLETED**

DIVISION OF HIGHWAYS · STATE OF NORTH CAROLINA · DEPARTMENT OF TRANSPORTATION · WORK ZONE TRAFFIC CONTROL

PHASE 1, STEP 4

REVISIONS

PLOT DRIVER: NCDOT_pdf_color_eng_50.plt PENTABLE: NCDOT_tcp.tbl
USER: BSCOTT DATE: 1/4/2017 TIME: 11:36:13 AM
FILE: pw:\\PWAPPTPA01:SouthEast_Tampa\Documents\0001166\CON00079759\D0000000022791S\06.00_Project_Design\I-5000\Traffic\TrafficControl\TCP\I-5000_TMP_TMP-22.dgn