PROJECT REFERENCE NO.	SHEET NO.
I-5000	U0-4

UTILITIES BY OTHERS
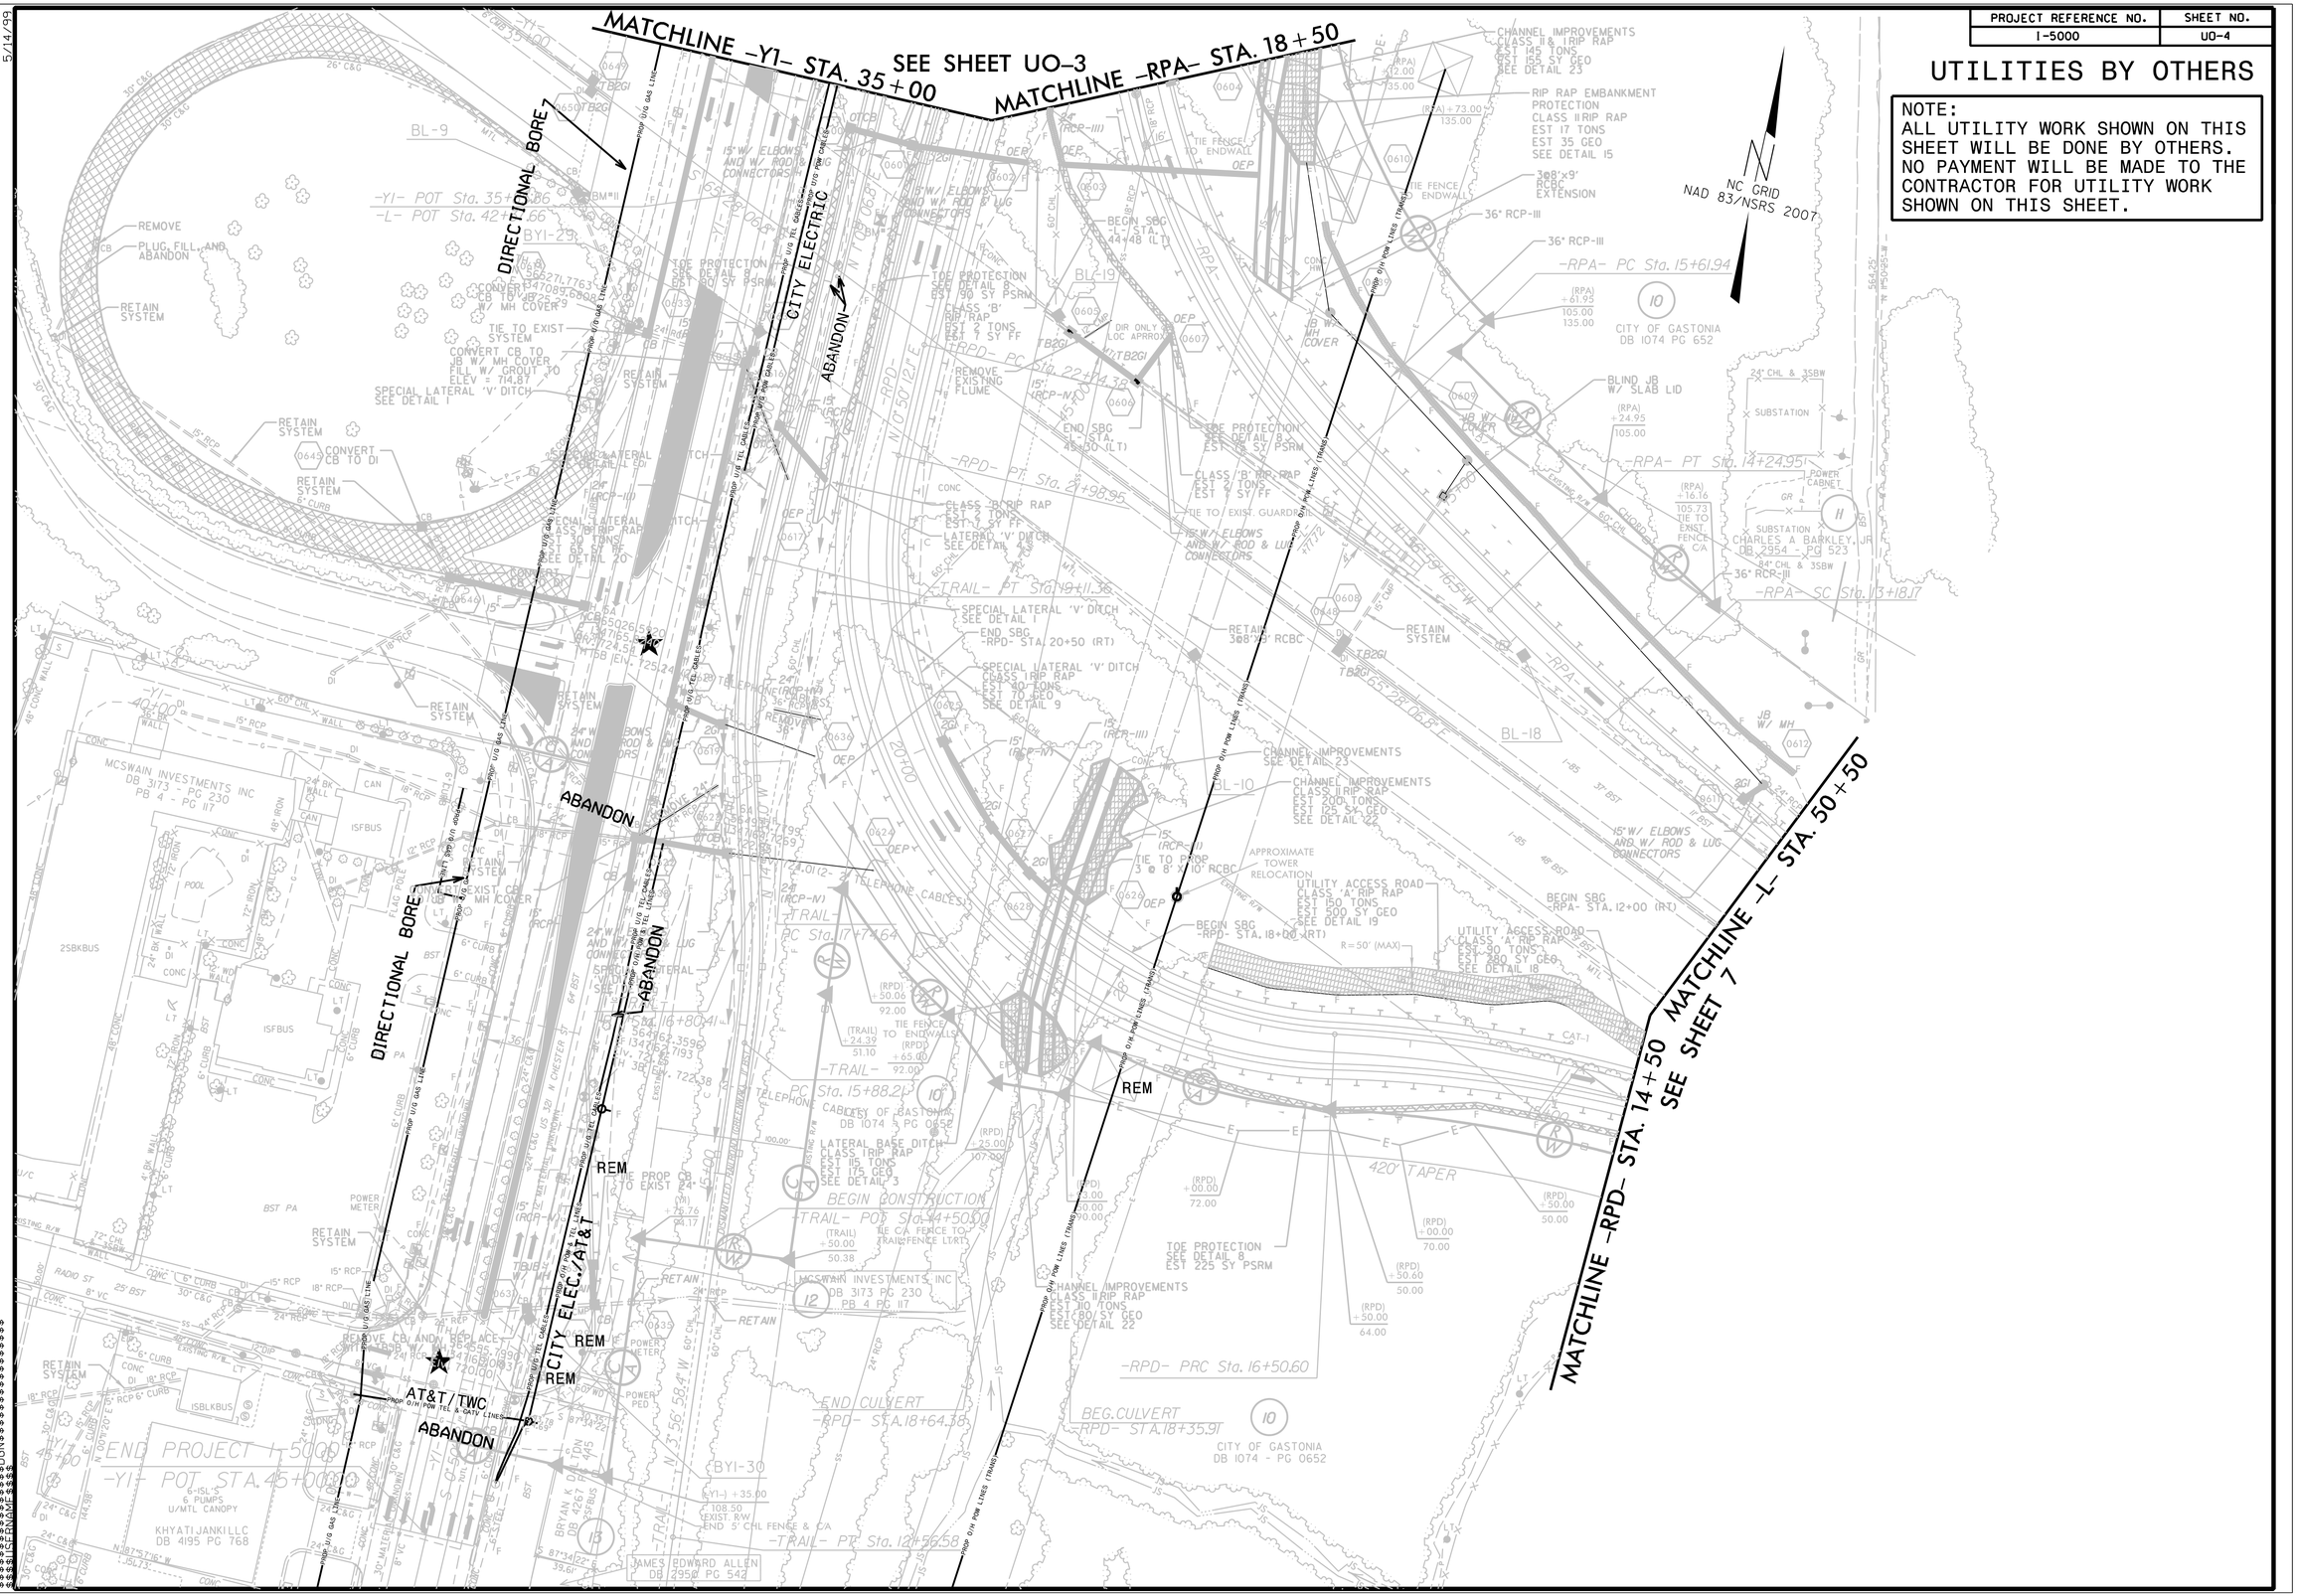
NOTE:
ALL UTILITY WORK SHOWN ON THIS SHEET WILL BE DONE BY OTHERS. NO PAYMENT WILL BE MADE TO THE CONTRACTOR FOR UTILITY WORK SHOWN ON THIS SHEET.