PROJECT REFERENCE NO.	SHEET NO.
I-5000	UO-5

UTILITIES BY OTHERS

NOTE:
ALL UTILITY WORK SHOWN ON THIS SHEET WILL BE DONE BY OTHERS. NO PAYMENT WILL BE MADE TO THE CONTRACTOR FOR UTILITY WORK SHOWN ON THIS SHEET.

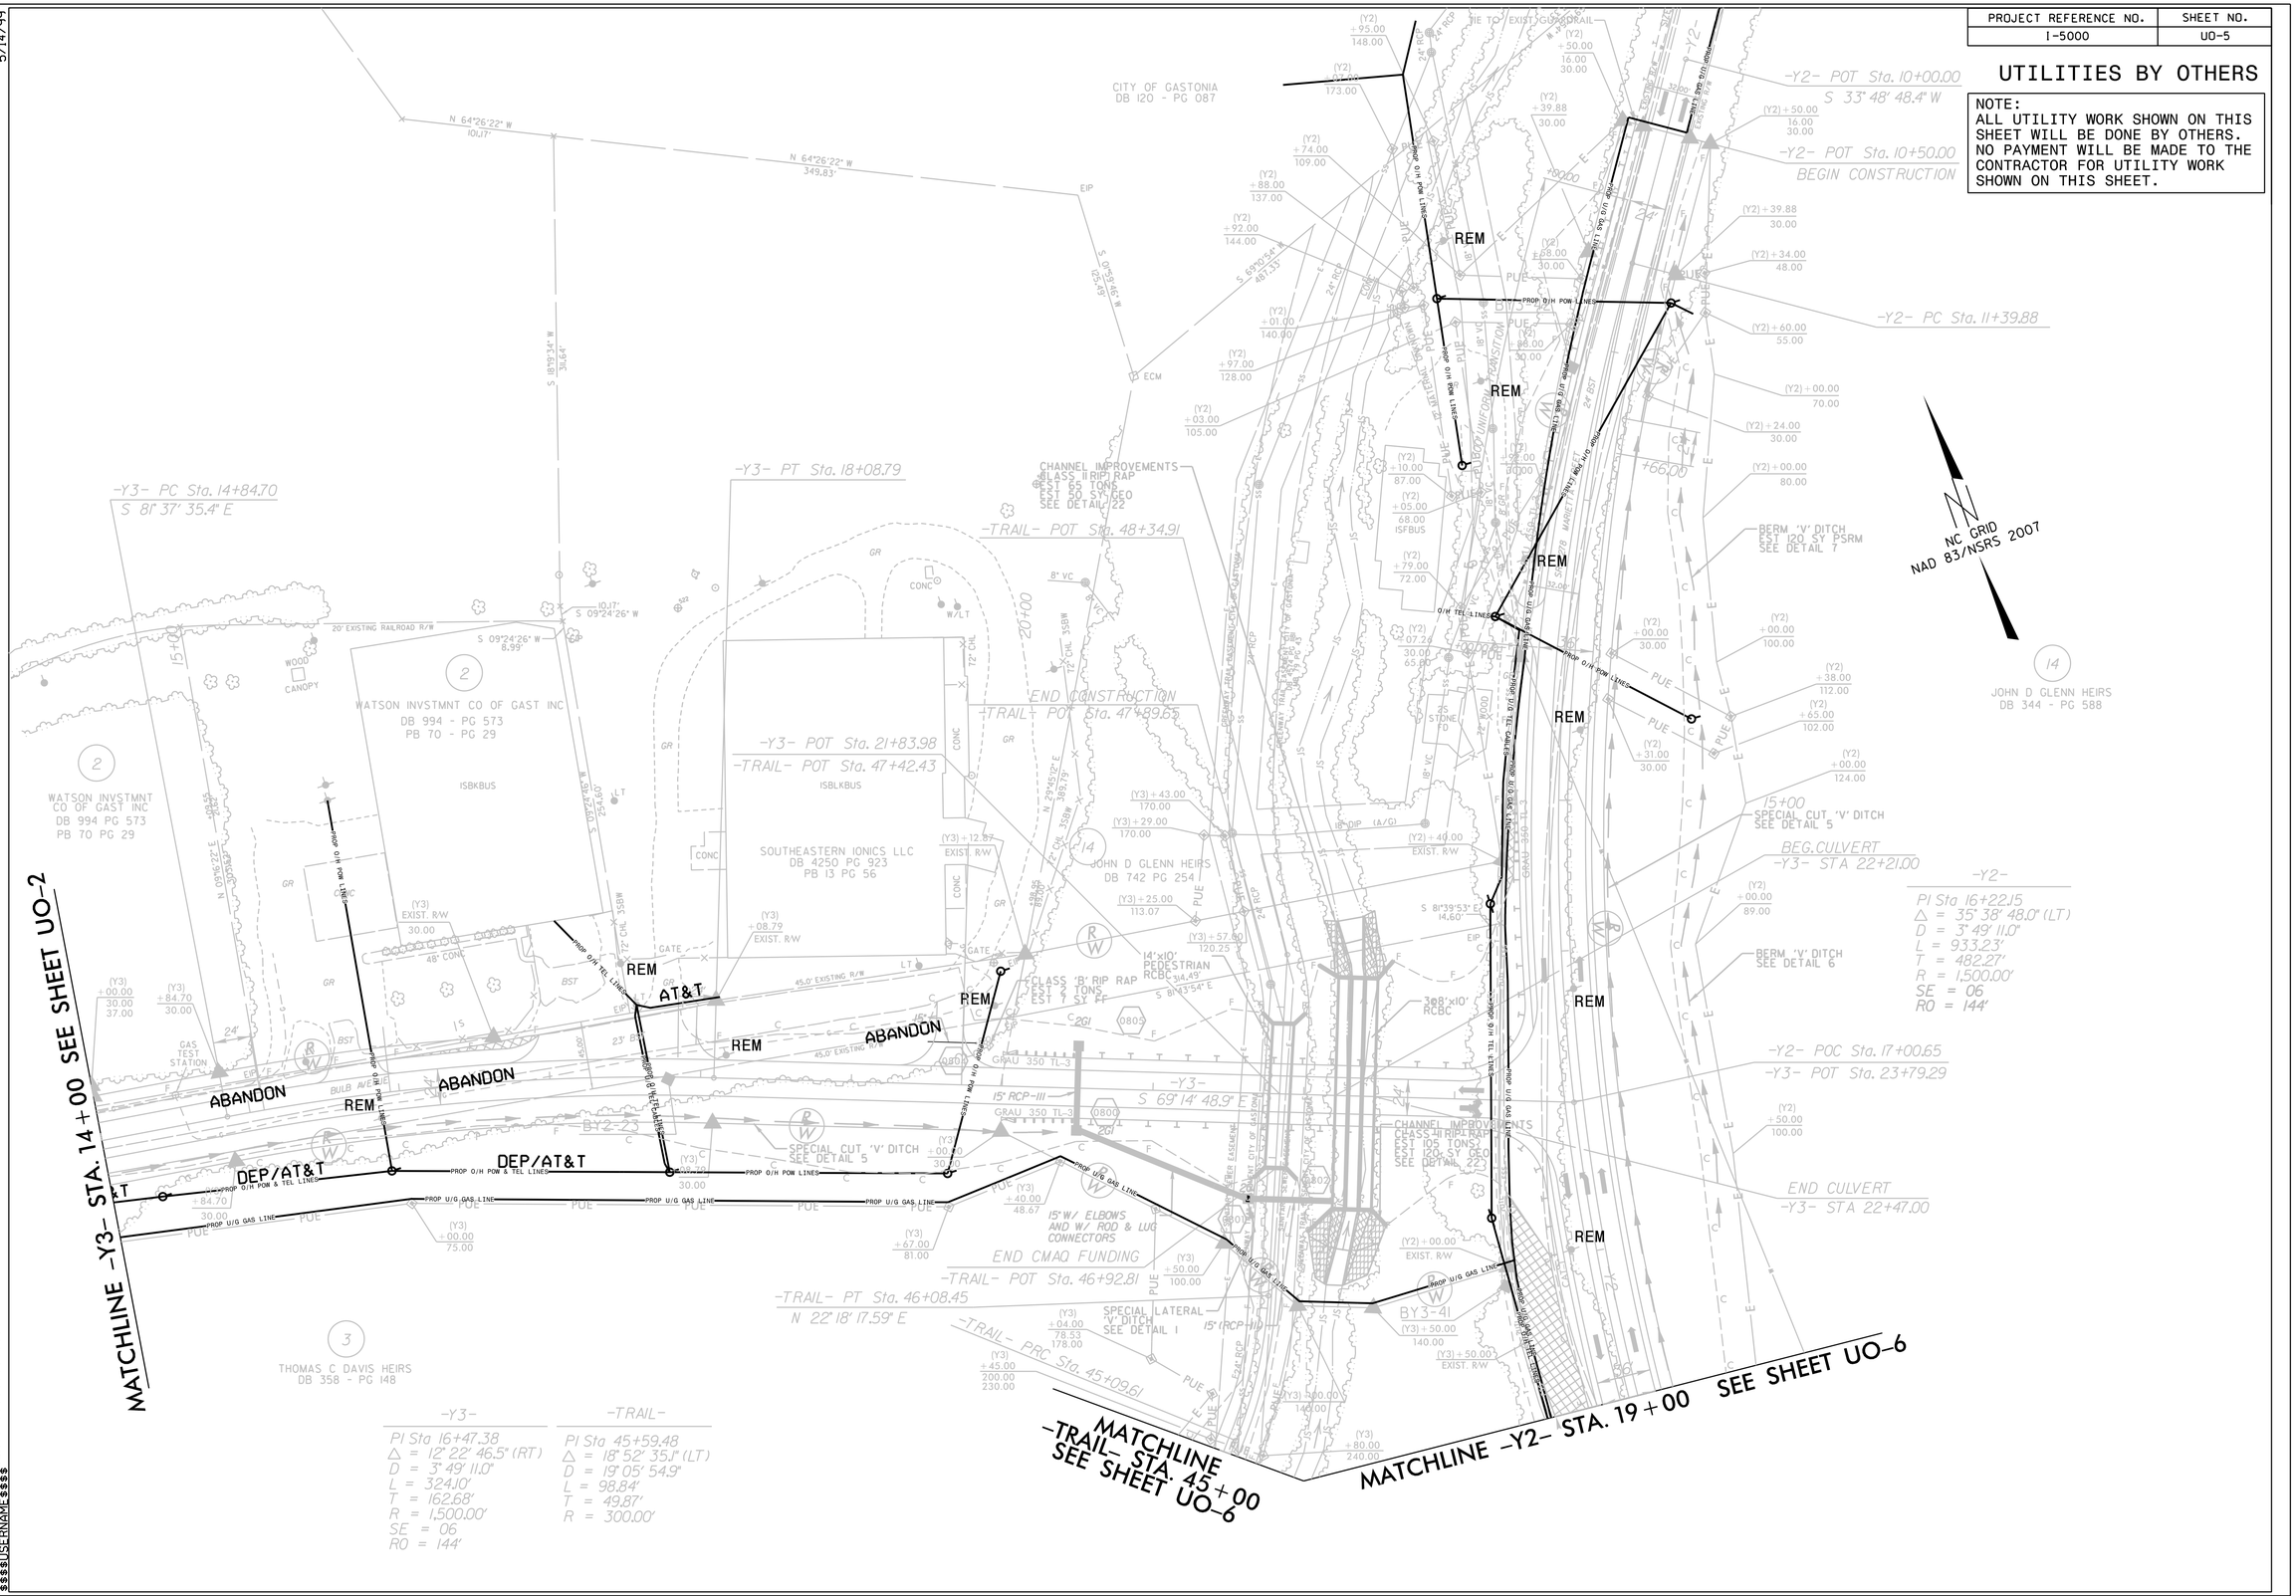

5/14/99

$$$$$$$SYSTIME$$$$$
$$$$$$$