PROJECT REFERENCE NO.	SHEET NO.
W-5520	EC-04/CONST.04
R/W SHEET NO.	04
ROADWAY DESIGN ENGINEER	HYDRAULICS ENGINEER

DOCUMENT NOT CONSIDERED FINAL UNLESS ALL SIGNATURES COMPLETED

PLANS PREPARED BY:
DRMP
ENGINEERS • PLANNERS • SCIENTISTS

CLEARING AND GRUBBING EROSION CONTROL FOR CONSTRUCTION SHEET 04

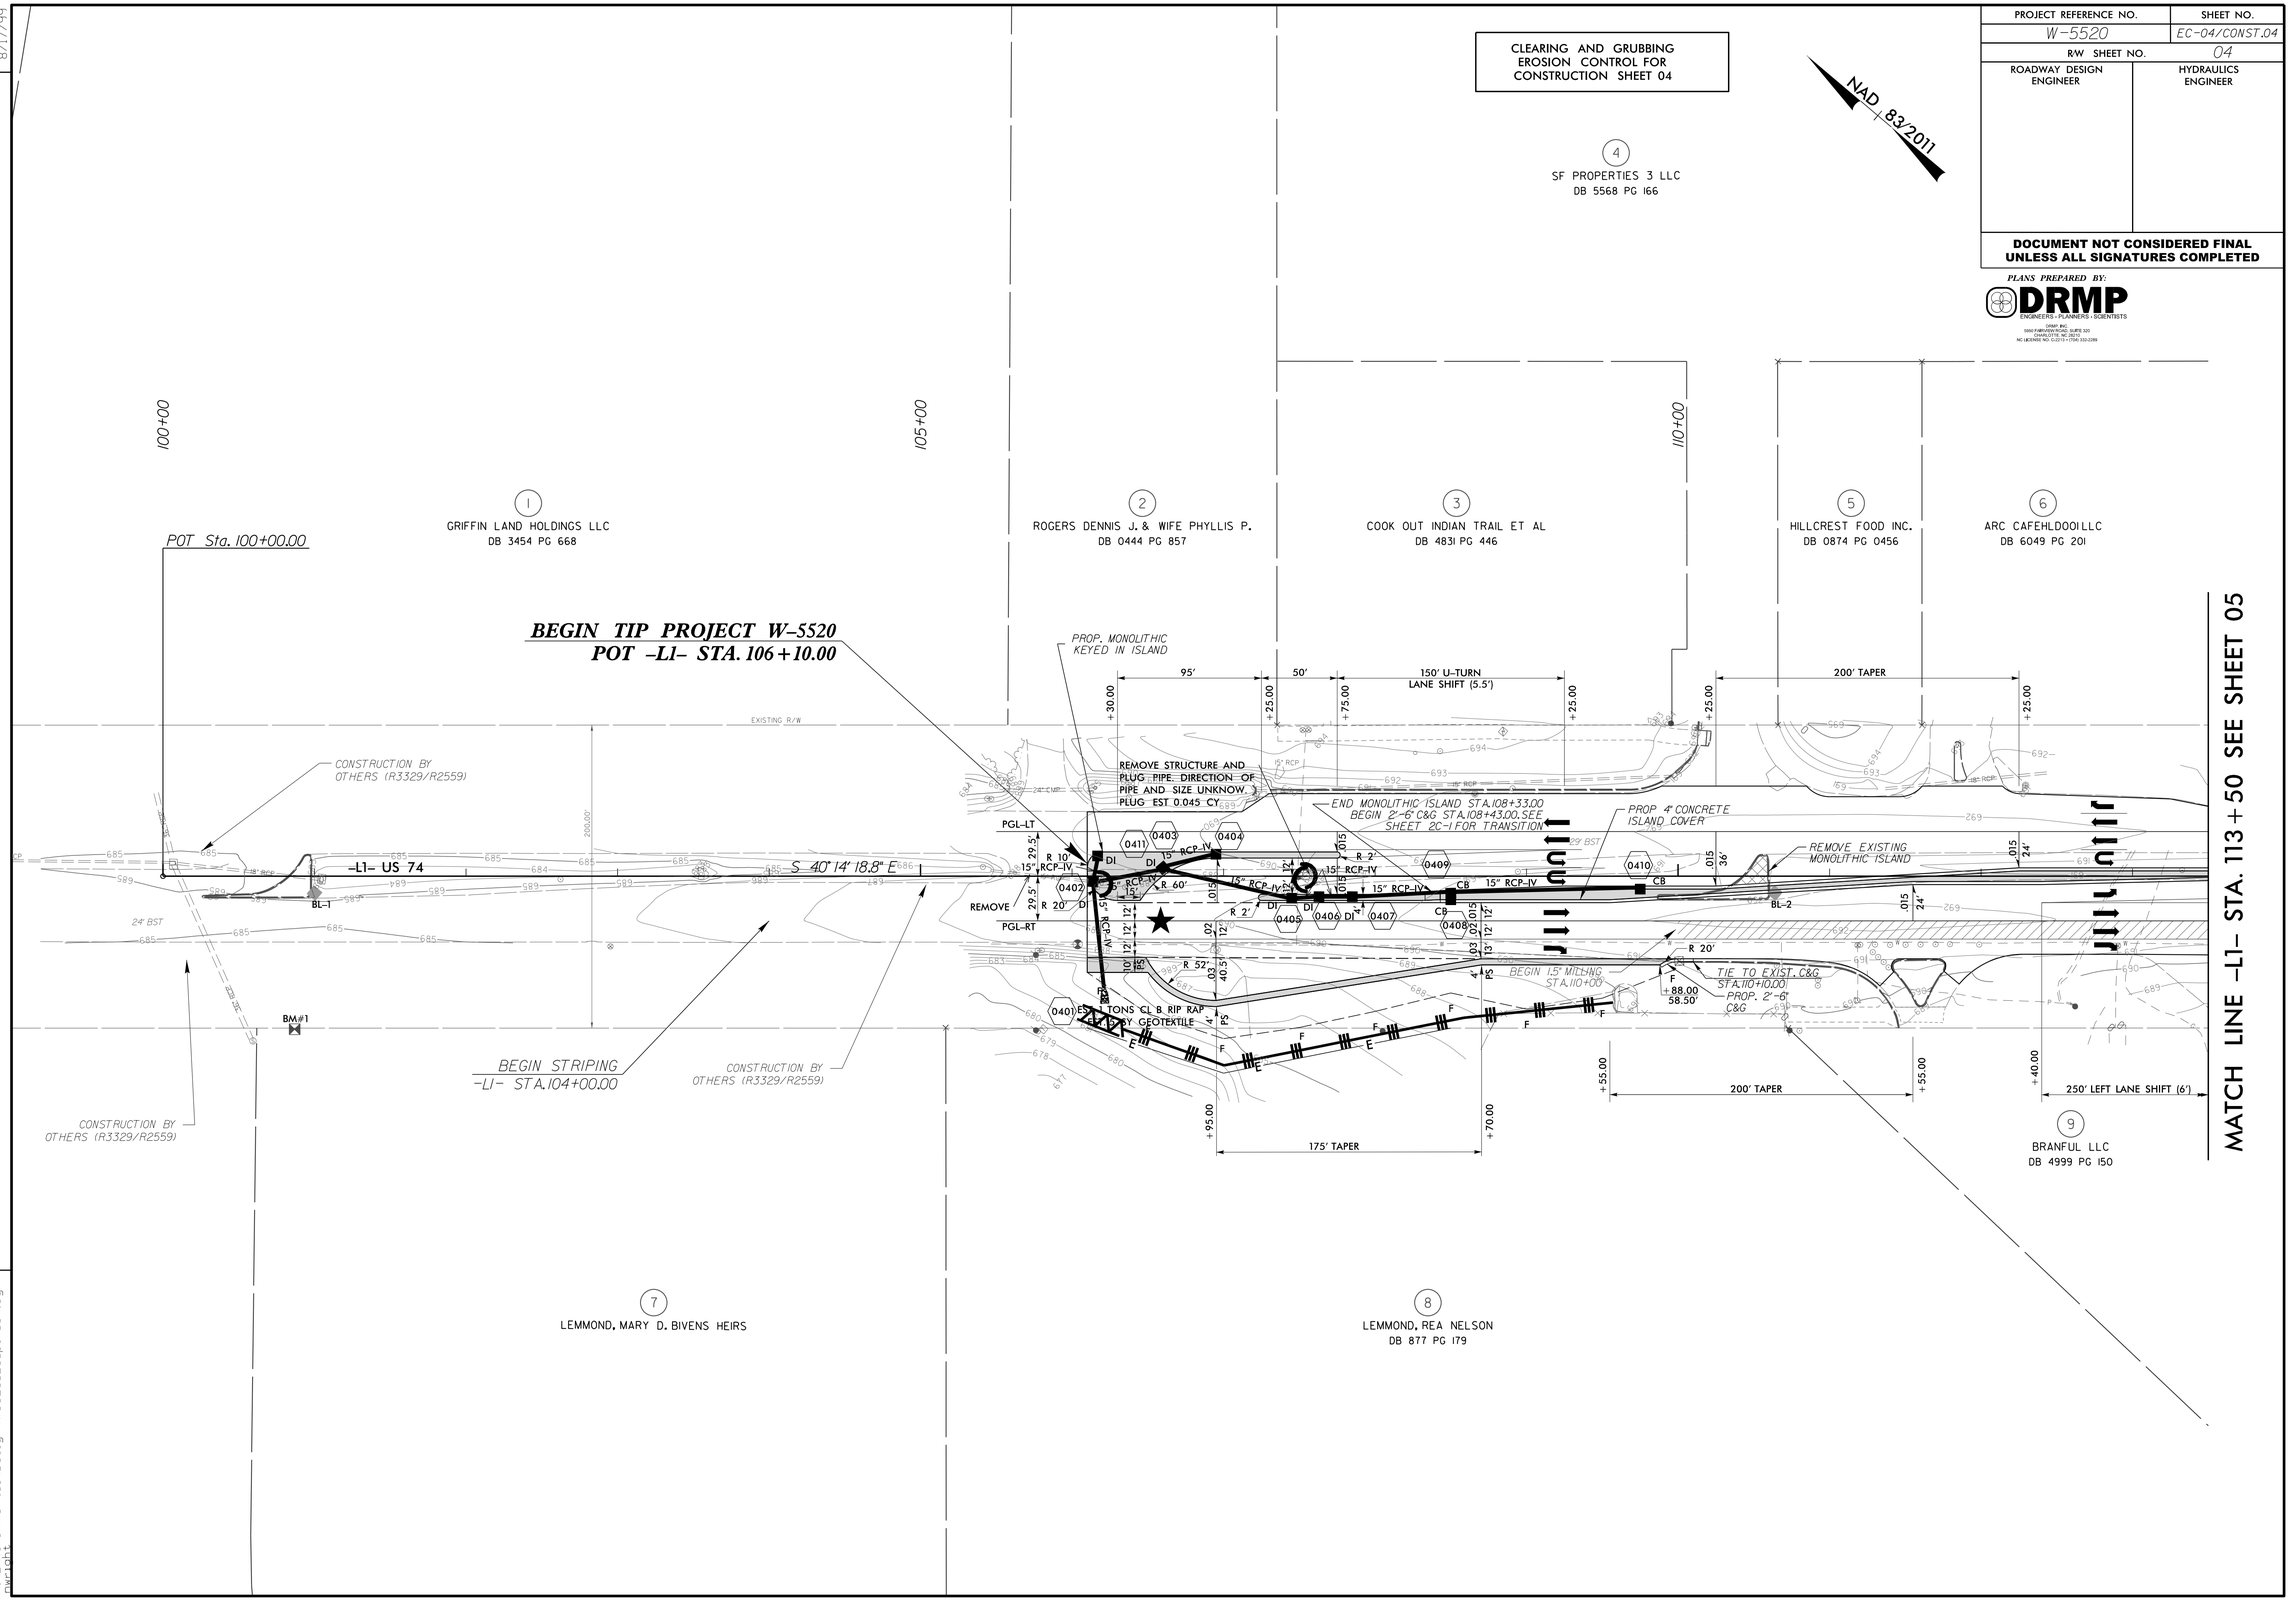

REVISIONS

8/17/99

1/31/2017
N:\Environmental\Design\W5520_EC_psh_04.dgn