HINDE ENGINEERING
License No. C-2639
7520 E. Independence Blvd., Suite 230 Charlotte, NC 28227

DOCUMENT NOT CONSIDERED FINAL UNLESS ALL SIGNATURES COMPLETED

PROJECT REFERENCE NO.	SHEET NO.
W-5520	UC-5

DESIGNED BY: CDB
DRAWN BY: JNA
CHECKED BY: CDB
APPROVED BY: CLS
REVISED:

NORTH CAROLINA DEPARTMENT OF TRANSPORTATION
UTILITIES ENGINEERING SEC.
PHONE:(919)707-6690
FAX:(919)250-4151

NORTH CAROLINA PROFESSIONAL SEAL 023041 ENGINEER CORREY D. BOUSQUET
11/15/2016
UTILITY CONSTRUCTION PLANS ONLY

UTILITY CONSTRUCTION

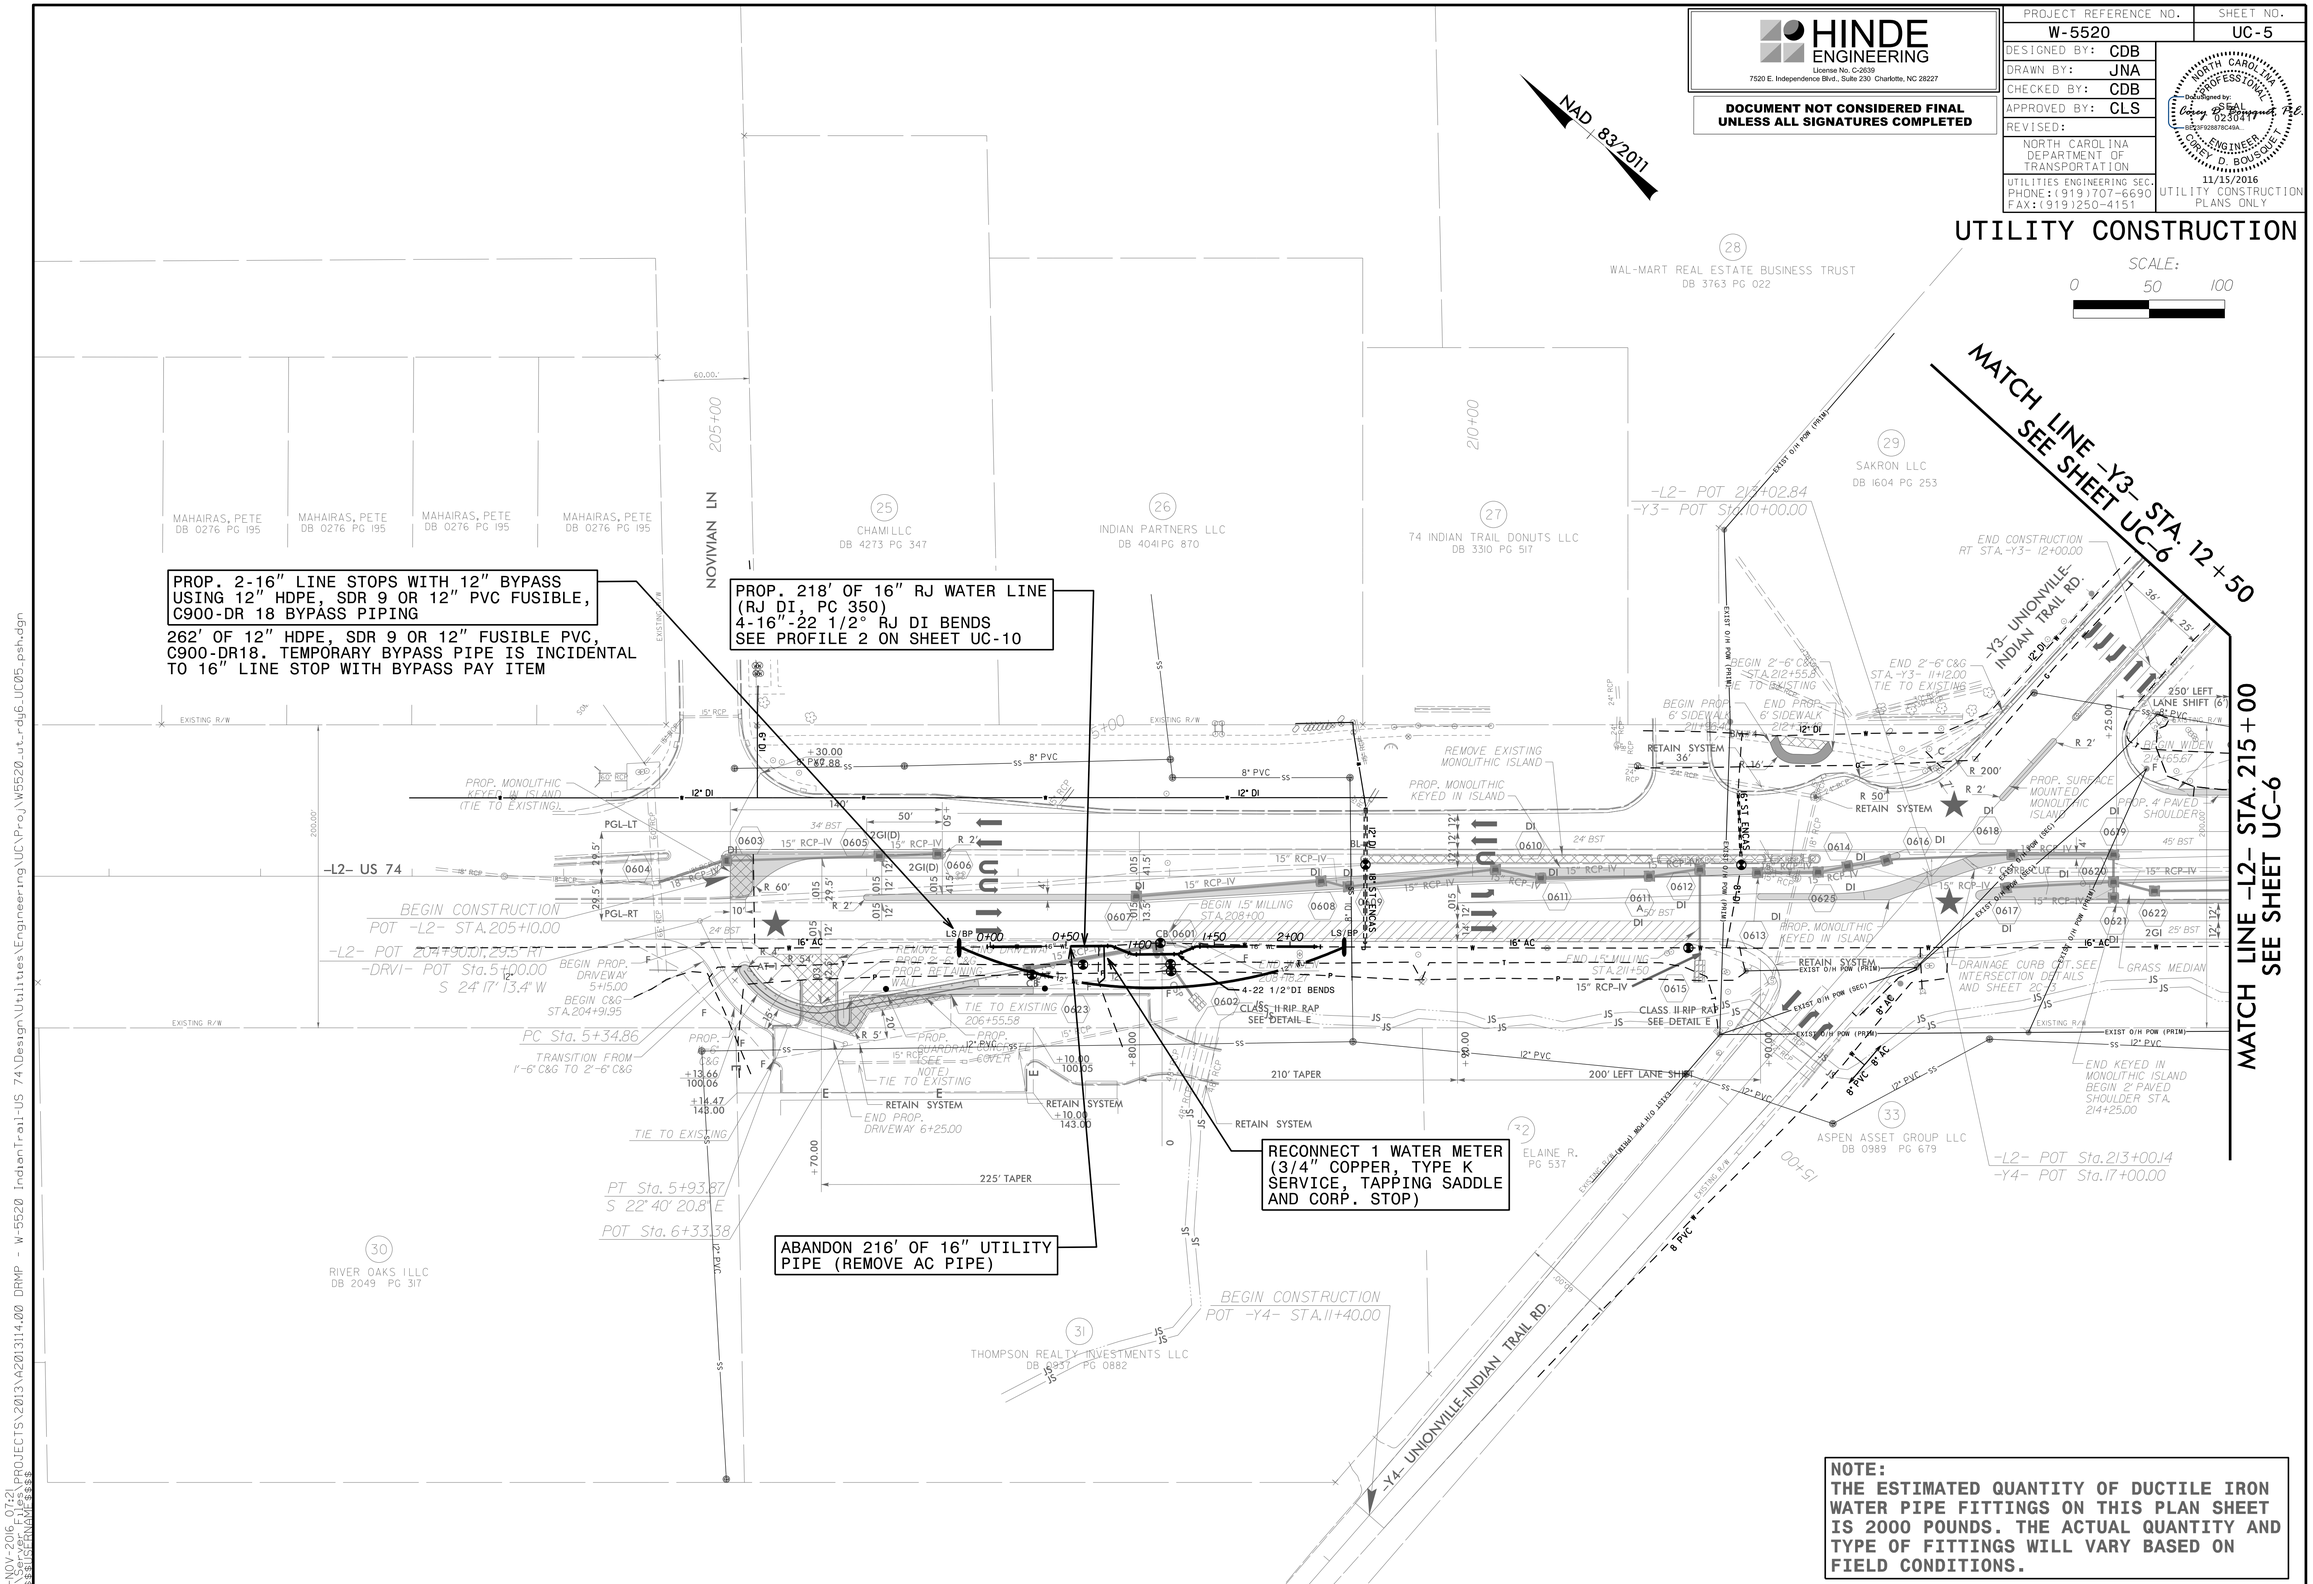

NOTE:
THE ESTIMATED QUANTITY OF DUCTILE IRON WATER PIPE FITTINGS ON THIS PLAN SHEET IS 2000 POUNDS. THE ACTUAL QUANTITY AND TYPE OF FITTINGS WILL VARY BASED ON FIELD CONDITIONS.

15-NOV-2016 07:21
S:\Server Files\PROJECTS\2013\A2013114.00 DRMP - W-5520 IndianTrail-US 74\Design\Utilities\Engineering\UC\Proj\W5520_ut_rdy6_UC05_psh.dgn
$$$$USERNAME$$$$