DocuSign Envelope ID: 0FFB349B-37EB-4DA8-AB99-4AC52CE153A3

PROJECT REFERENCE NO.	SHEET NO.
U-3109A	6
R/W SHEET NO.	

ROADWAY DESIGN ENGINEER: NORTH CAROLINA PROFESSIONAL SEAL 034367 ENGINEER — DocuSigned by: Gary Blenker — 3/14/2017

HYDRAULICS ENGINEER: NORTH CAROLINA PROFESSIONAL SEAL 26971 ENGINEER — DocuSigned by: Jessica Mae Dalton — 3/14/2017

Michael Baker Engineering, Inc. — Michael Baker INTERNATIONAL — 8000 Regency Parkway, Suite 600, Cary, NC 27518, NC License: F-1084

SUNGATE DESIGN GROUP, P.A. — 915 Jones Franklin Road, Raleigh, NC 27606, NC COA No. C-0890

DOCUMENT NOT CONSIDERED FINAL UNLESS ALL SIGNATURES COMPLETED

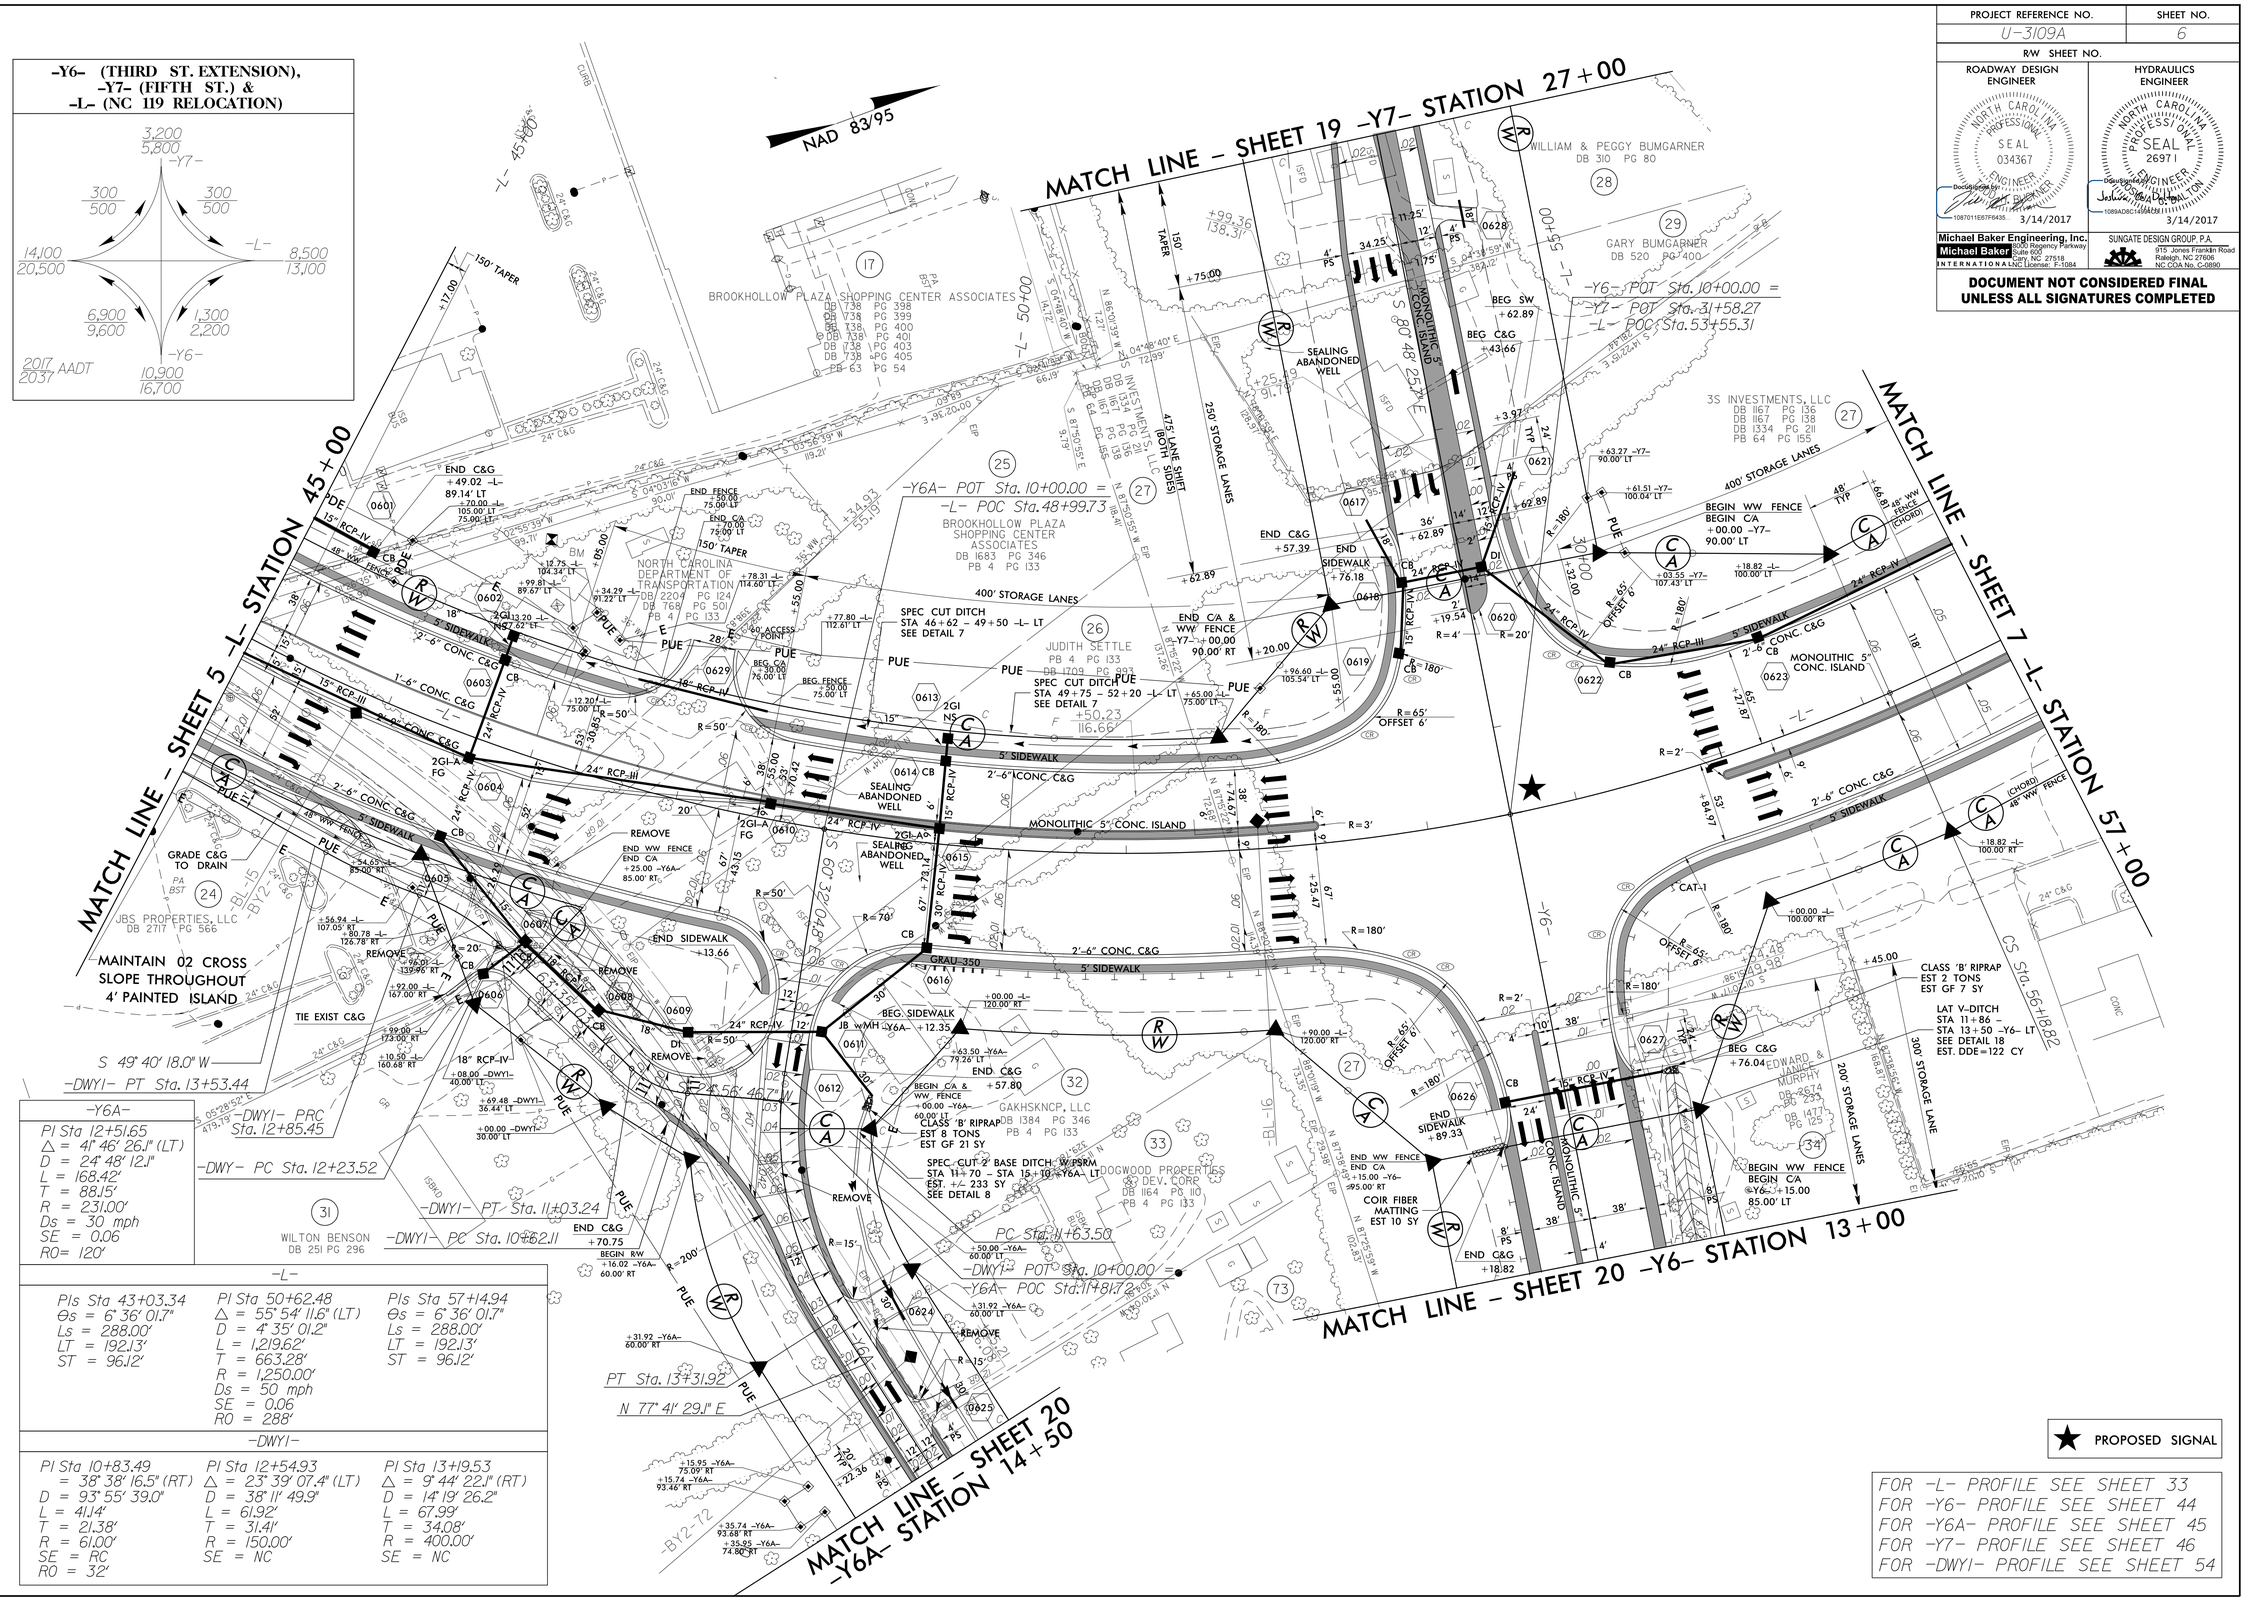

REVISIONS

5/14/99

3/14/2017 4:20:43 PM
jessica.dalton@mbakerintl.com
USER: scottpickard
U3109A_rdy_psh_6.dgn