PROJ. REFERENCE NO.	SHEET NO.
U-3109A	TMP-43

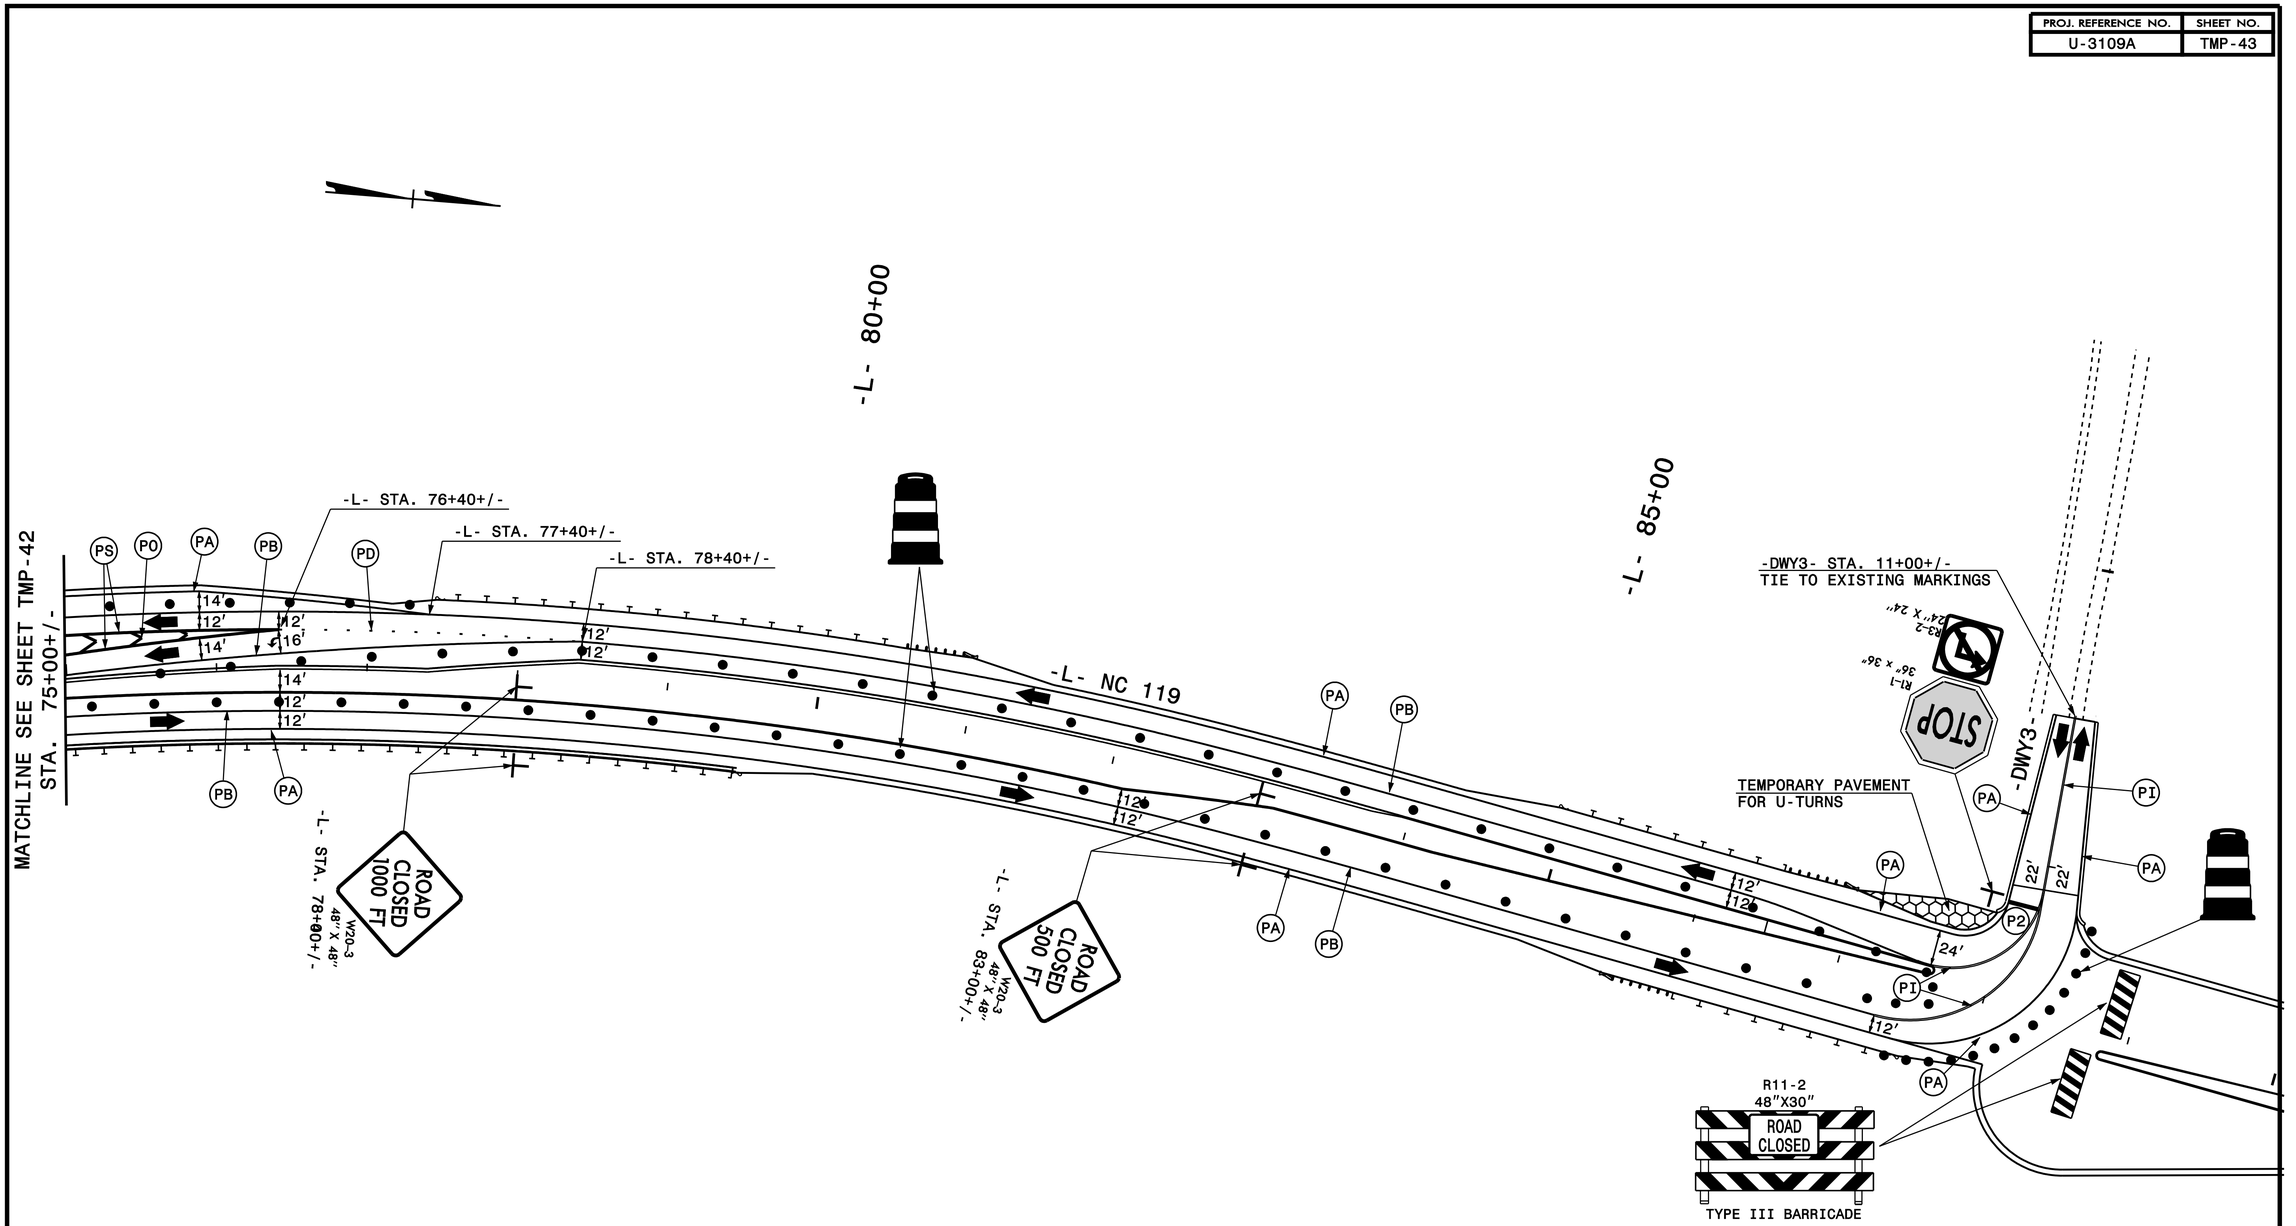

PROGRESSIVE DESIGN GROUP, INC.
ENGINEERS • CONSULTANTS

APPROVED: _____ DATE: 3/9/2017

SEAL

NORTH CAROLINA PROFESSIONAL SEAL 025465 ENGINEER TIM ARE

DIVISION OF HIGHWAYS • STATE OF NORTH CAROLINA • DEPARTMENT OF TRANSPORTATION

TRANSPORTATION MANAGEMENT PLAN PHASE IIB DETAILS