PROJECT REFERENCE NO.	SHEET NO.
U-3109A	SCP.6

TMP PHASE III - FINAL

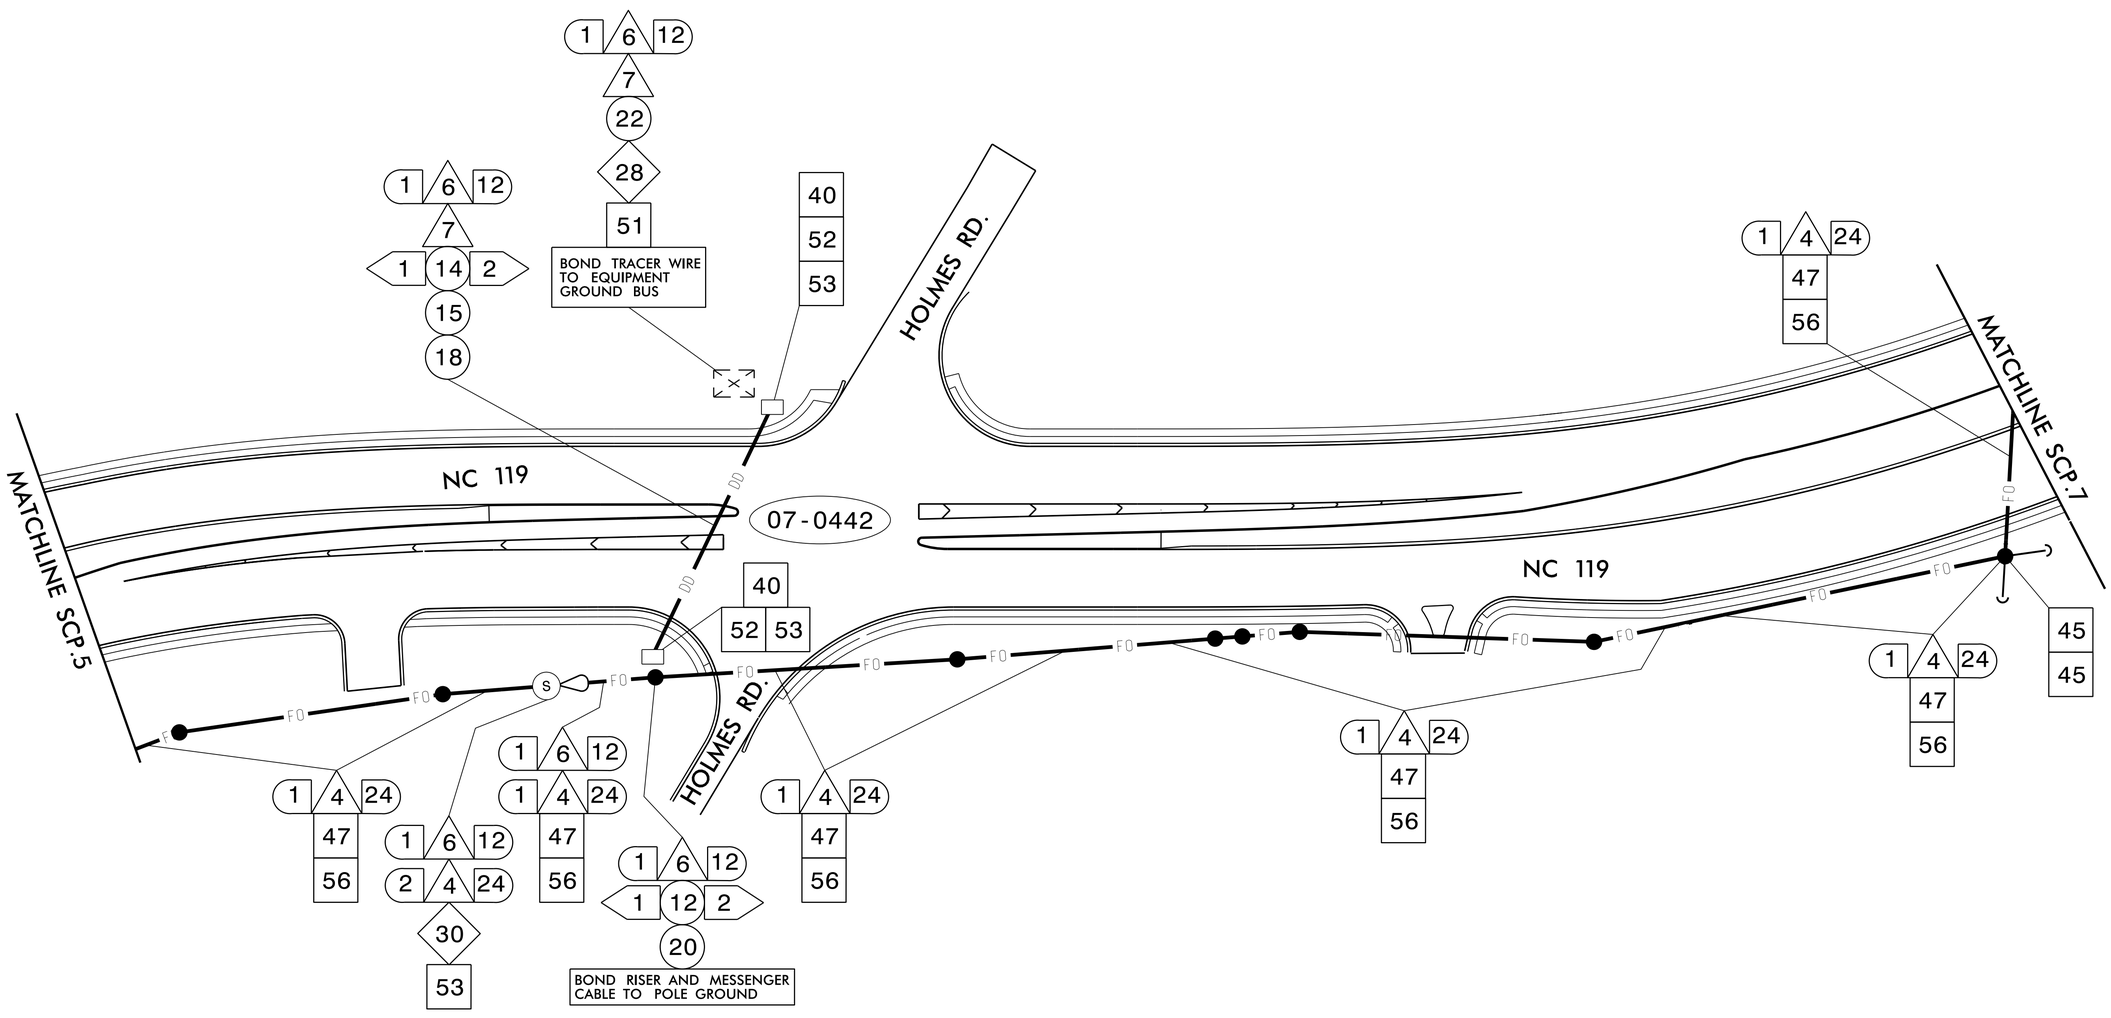

NOTES:

1) ALL ATTACHMENT POINTS ARE 52" BELOW POWER, FRONT SIDE OF POLE, UNLESS OTHERWISE NOTED.

2) PROVIDE GPS COORDINATES FOR ALL JUNCTION BOX AND SPLICE ENCLOSURE LOCATIONS.

TMP PHASE III - FINAL

DOCUMENT NOT CONSIDERED FINAL UNLESS ALL SIGNATURES COMPLETED

Prepared in the Offices of:

Transportation Mobility and Safety Division
STATE OF NORTH CAROLINA DEPARTMENT OF TRANSPORTATION
Intermodal Transportation Systems Section

750 N. Greenfield Pkwy., Garner, NC 27529

SIGNAL COMMUNICATIONS CABLE AND CONDUIT ROUTING PLANS

DIVISION 07 ALAMANCE COUNTY MEBANE

PLAN DATE: JANUARY 2016 REVIEWED BY: DocuSigned by: Mil Avery 09F5DB4CBED3443...

PREPARED BY: A. J. SKUCE

SCALE 0 50 1" = 50'

REVISIONS	INIT.	DATE

SEAL

NORTH CAROLINA PROFESSIONAL SEAL 023919 ENGINEER GREGORY A. FULLER

DocuSigned by: Gregory A. Fuller 7032CA0AEE874FF... 1/27/2017

DATE

CADD Filename: