PROJECT REFERENCE NO.	SHEET NO.
U-3109A	U0-8

UTILITIES BY OTHERS

NOTE:
ALL PROPOSED UTILITY WORK SHOWN ON THIS SHEET WILL BE DONE BY OTHERS. NO PAYMENT WILL BE MADE TO THE CONTRACTOR FOR PROPOSED UTILITY WORK SHOWN ON THIS SHEET.

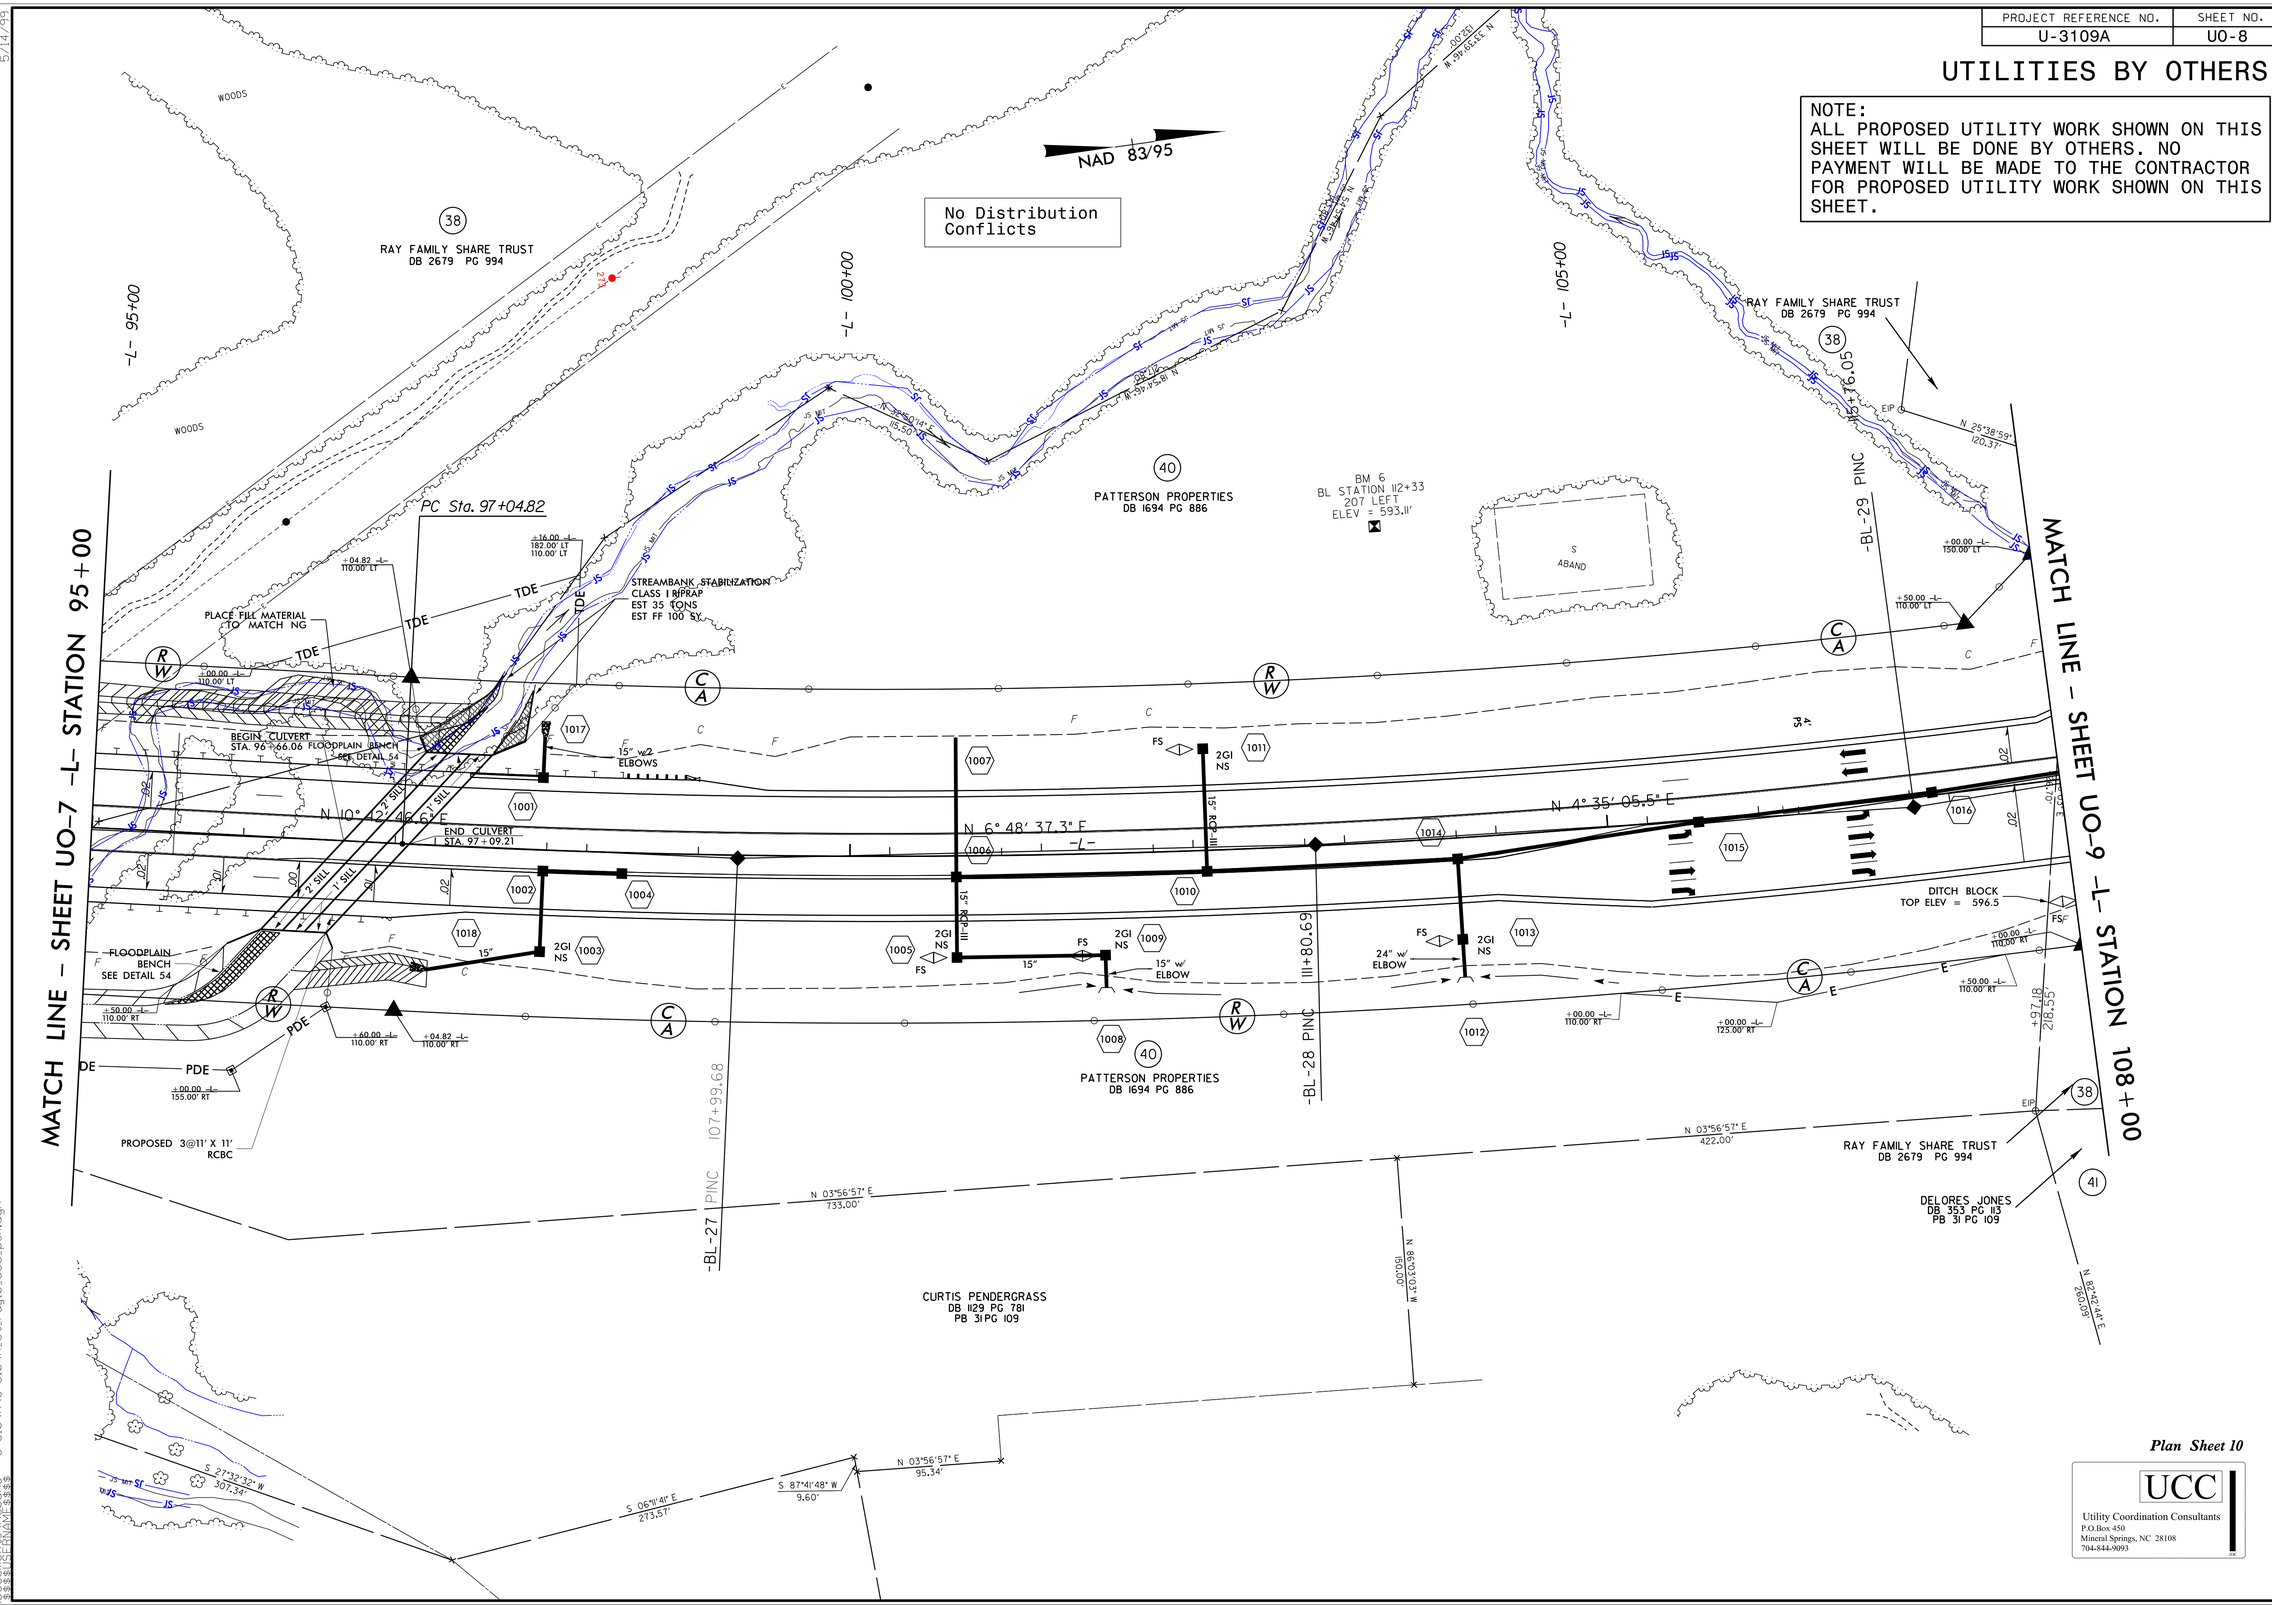

5/14/99

27-JUL-2016 10:59
Document(s)\Webons - U-3109A\U-3109A_Ut_rdy10_U08.psh.dgn