PROJECT REFERENCE NO.	SHEET NO.
U-3109A	UO-12

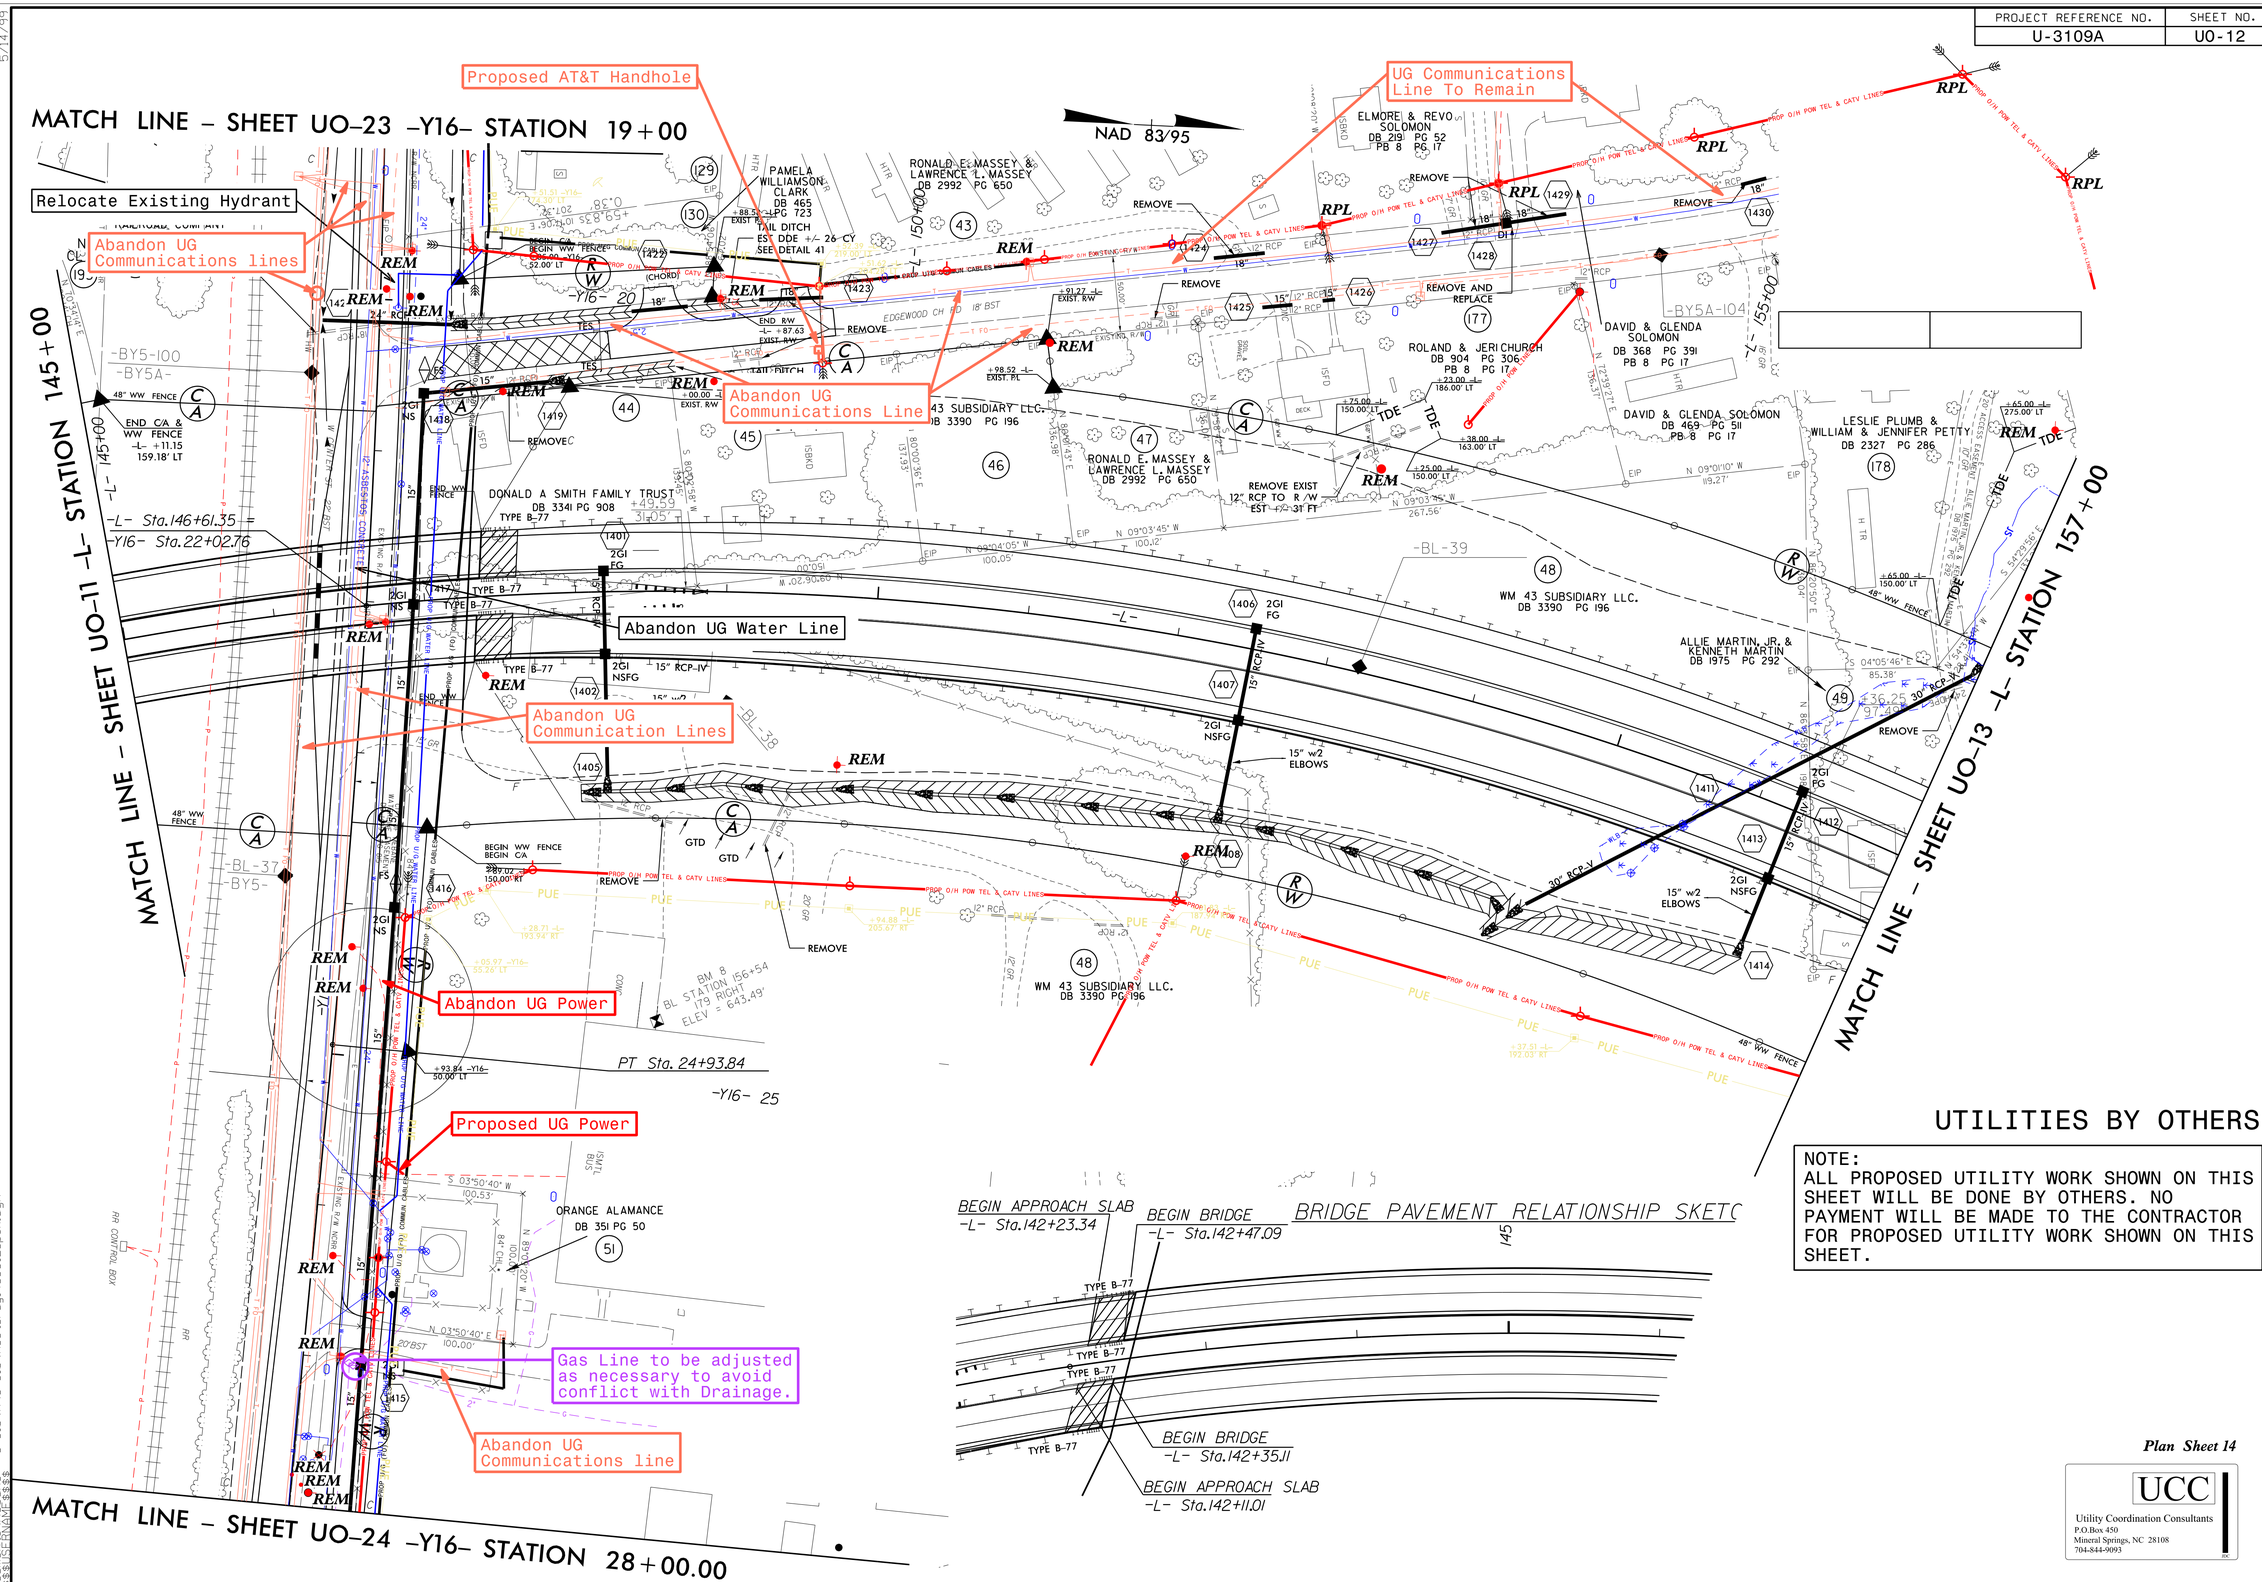

UTILITIES BY OTHERS

NOTE:
ALL PROPOSED UTILITY WORK SHOWN ON THIS SHEET WILL BE DONE BY OTHERS. NO PAYMENT WILL BE MADE TO THE CONTRACTOR FOR PROPOSED UTILITY WORK SHOWN ON THIS SHEET.

Plan Sheet 14

UCC
Utility Coordination Consultants
P.O.Box 450
Mineral Springs, NC 28108
704-844-9093

5/14/99

10-OCT-2016 07:01
Ilson\Documents\Mebane - U-3109A\U-3109A_Ut_rdy14_UO12_psh.dgn
$$$$USERNAME$$$$