PROJECT REFERENCE NO.	SHEET NO.
U-3109A	U0-17

UTILITIES BY OTHERS

NOTE:
ALL PROPOSED UTILITY WORK SHOWN ON THIS SHEET WILL BE DONE BY OTHERS. NO PAYMENT WILL BE MADE TO THE CONTRACTOR FOR PROPOSED UTILITY WORK SHOWN ON THIS SHEET.

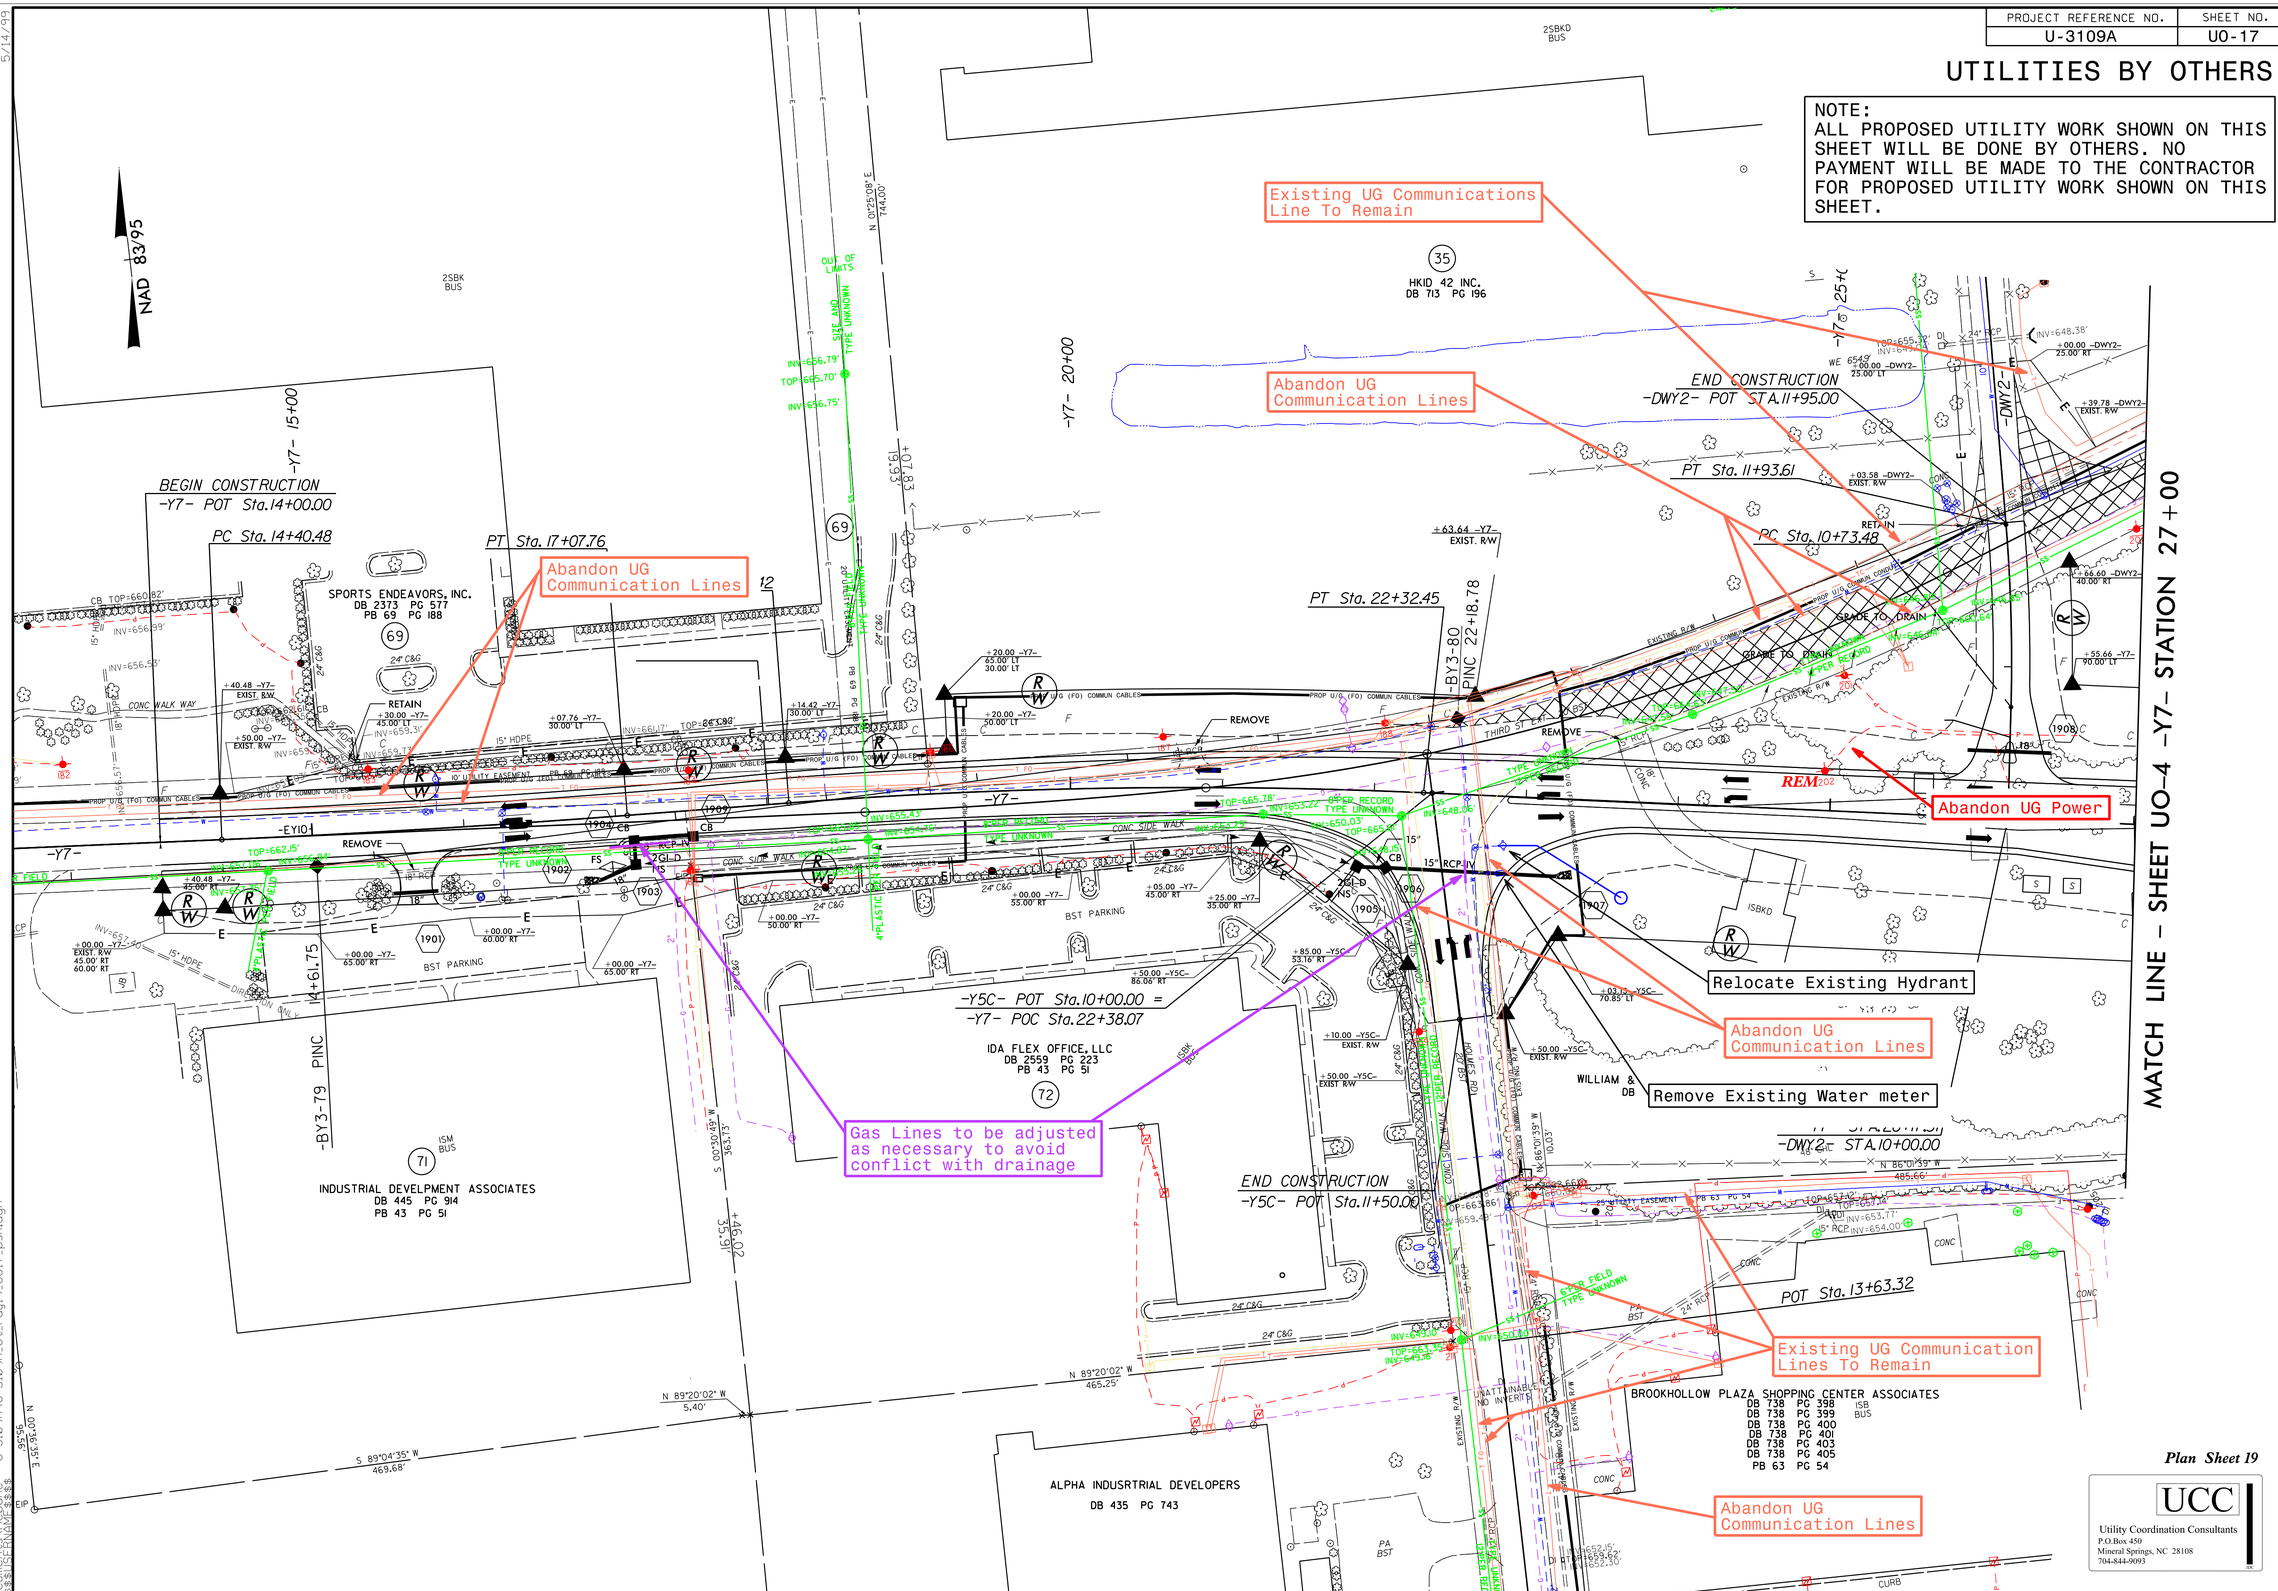

5/14/99

26-SEP-2016 08:14
Documents\Mebane - U-3109A\U-3109A_Ut_rdy19_U017_psh.dgn