| PROJECT REFERENCE NO. | SHEET NO. |
|---|---|
| U-3109A | U0-20 |

# UTILITIES BY OTHERS

NOTE:
ALL PROPOSED UTILITY WORK SHOWN ON THIS SHEET WILL BE DONE BY OTHERS. NO PAYMENT WILL BE MADE TO THE CONTRACTOR FOR PROPOSED UTILITY WORK SHOWN ON THIS SHEET.

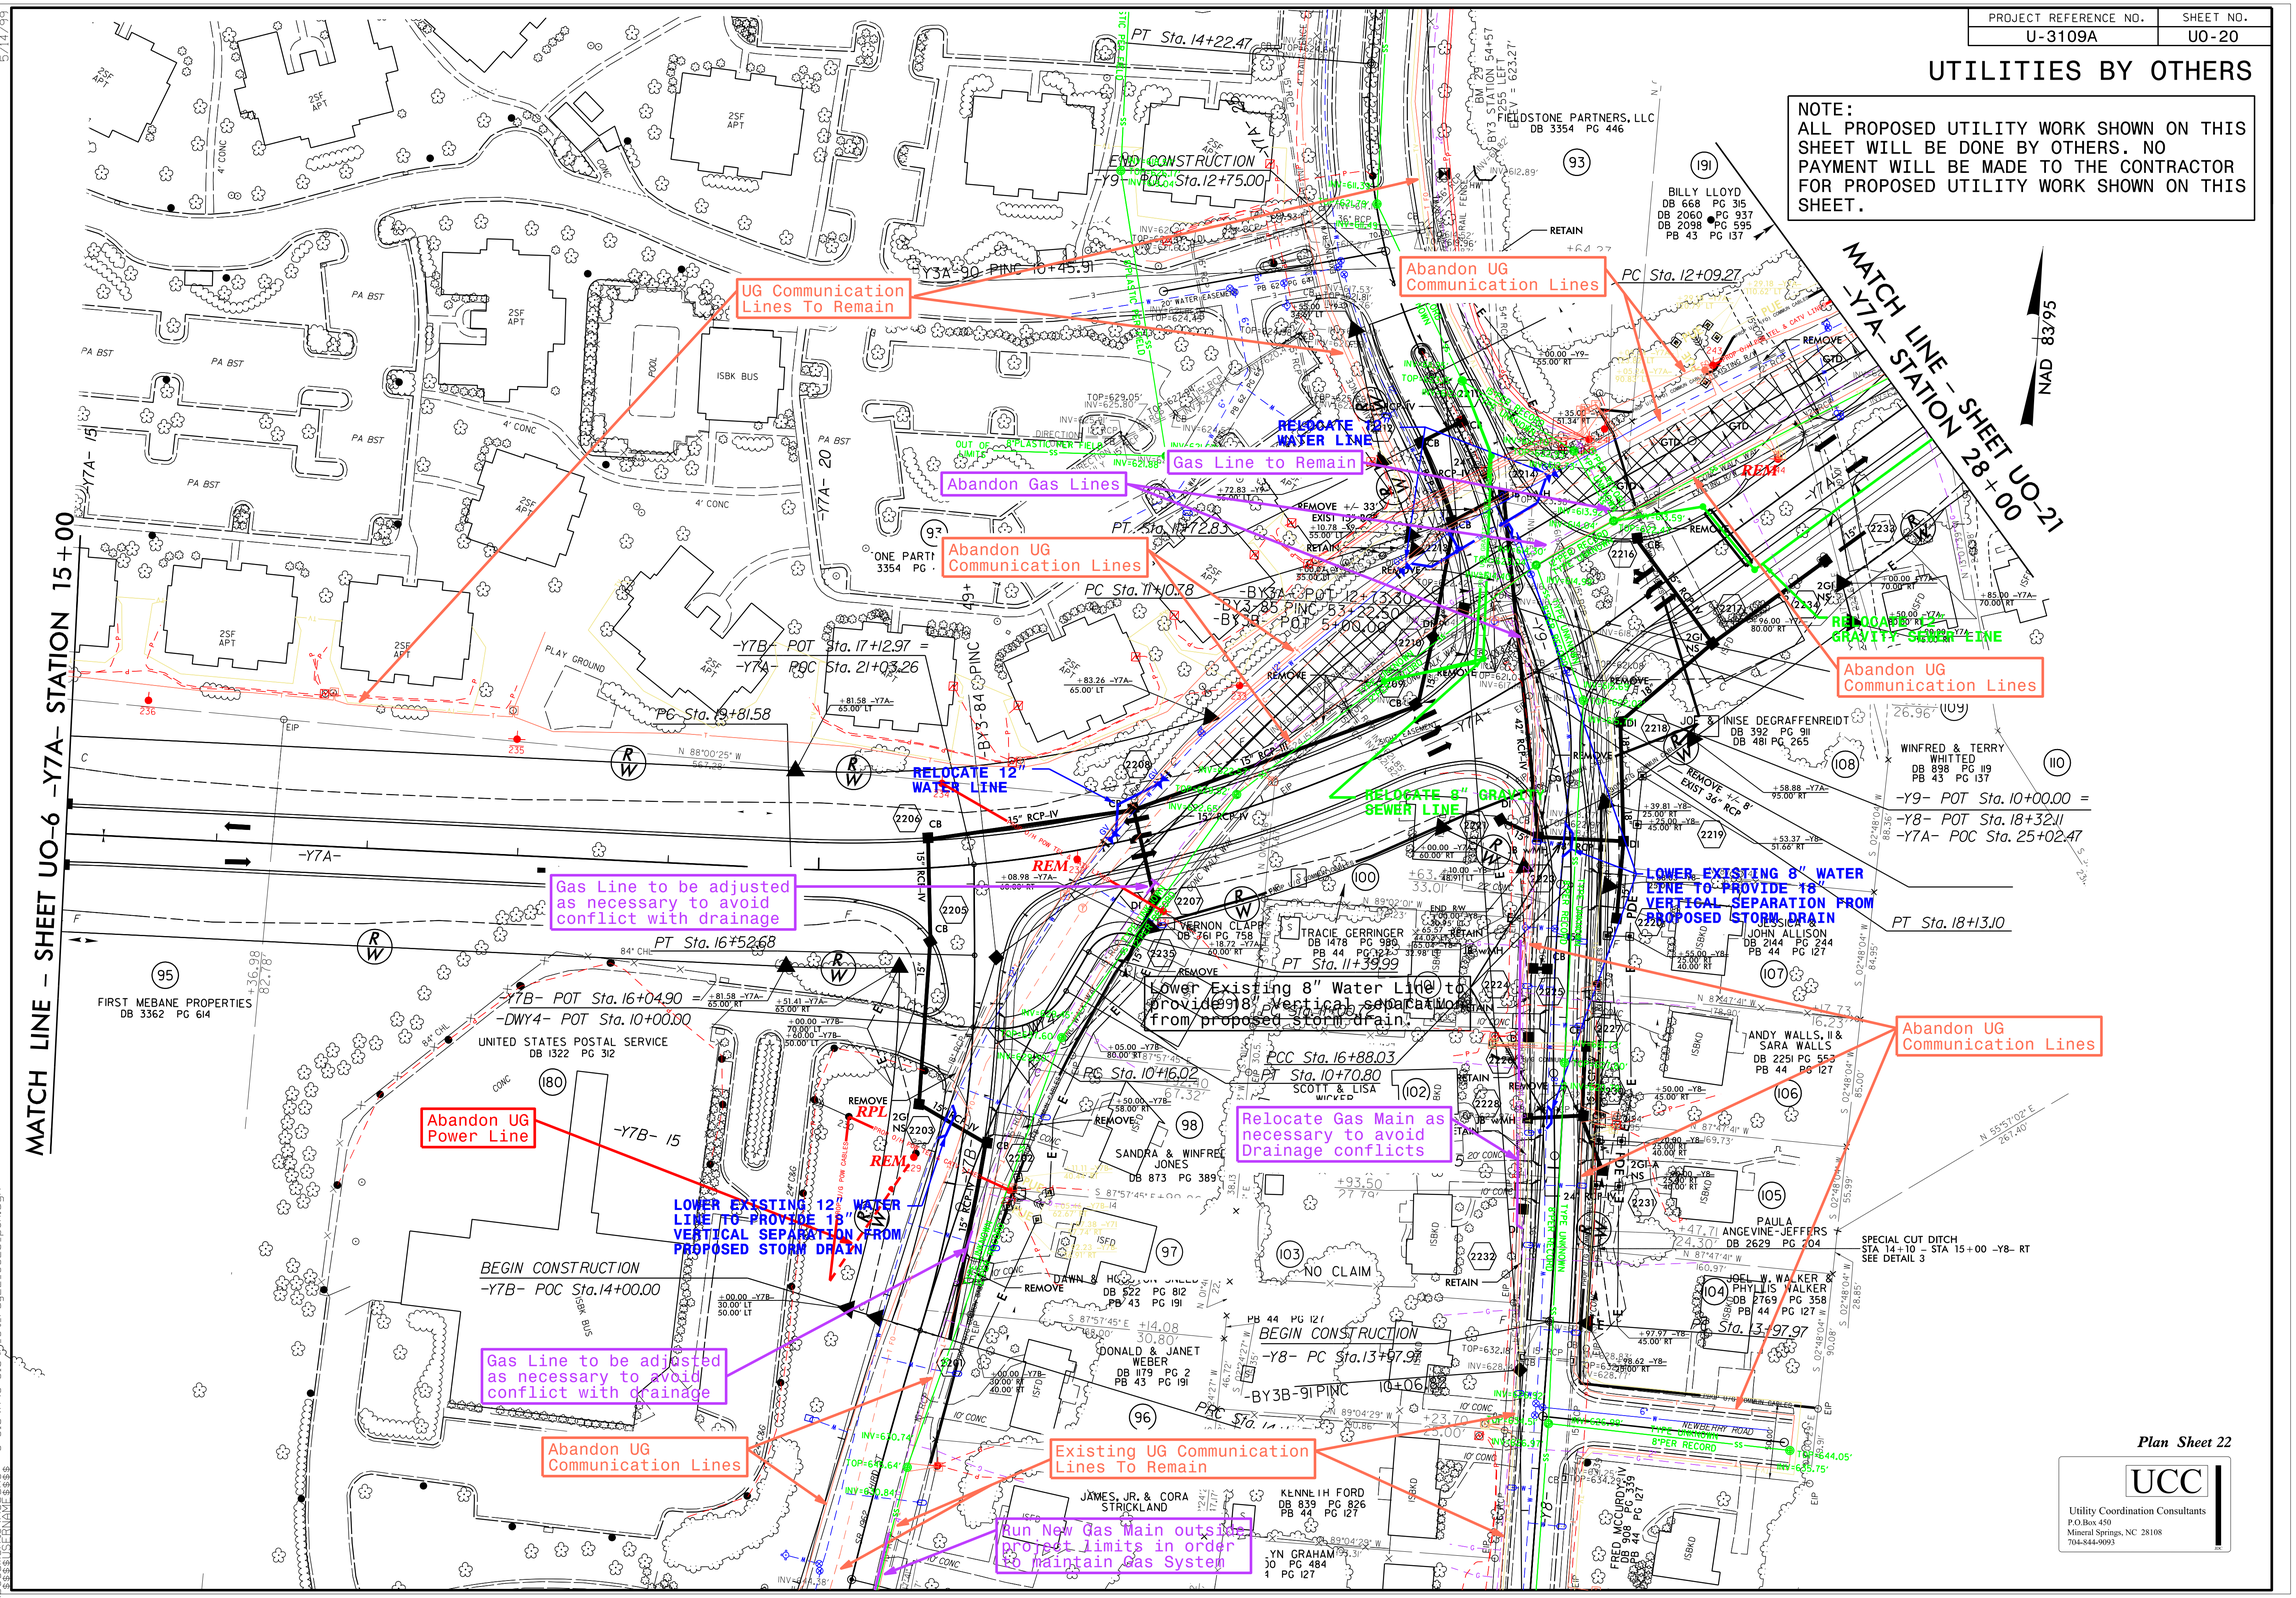


*Plan Sheet 22*

UCC
Utility Coordination Consultants
P.O.Box 450
Mineral Springs, NC 28108
704-844-9093

06-FEB-2017 07:02
U:\Projects\Divisions\Division_08\U-3109A\U-3109A_Utl_rdy22_U020_psh.dgn