TIP PROJECT: U-3109A

CONTRACT: C203844

STATE OF NORTH CAROLINA
DIVISION OF HIGHWAYS

ALAMANCE COUNTY

STATE	STATE PROJECT REFERENCE NO.	SHEET NO.	TOTAL SHEETS
N.C.	U-3109A		

STATE PROJ. NO.	F.A. PROJ. NO.	DESCRIPTION
34900.1.1	STP-0119(10)	PE
34900.2.FRU4	STP-0119(10)	UTILITY
34900.2.FR4	STP-0119(10)	ROW
34900.3.GV2	STP-0119(9)	CONST.

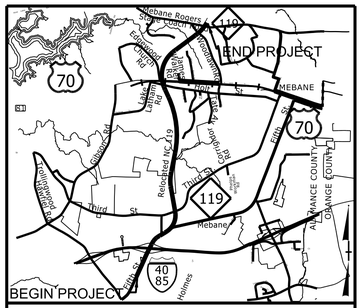

VICINITY MAP

LOCATION: NC 119 RELOCATION FROM I-40 /85 TO NORTH OF SR 1921 (MEBANE ROGERS ROAD /STAGE COACH ROAD)

TYPE OF WORK: GRADING, PAVING, DRAINAGE, STRUCTURES, SIGNALS, AND CULVERTS

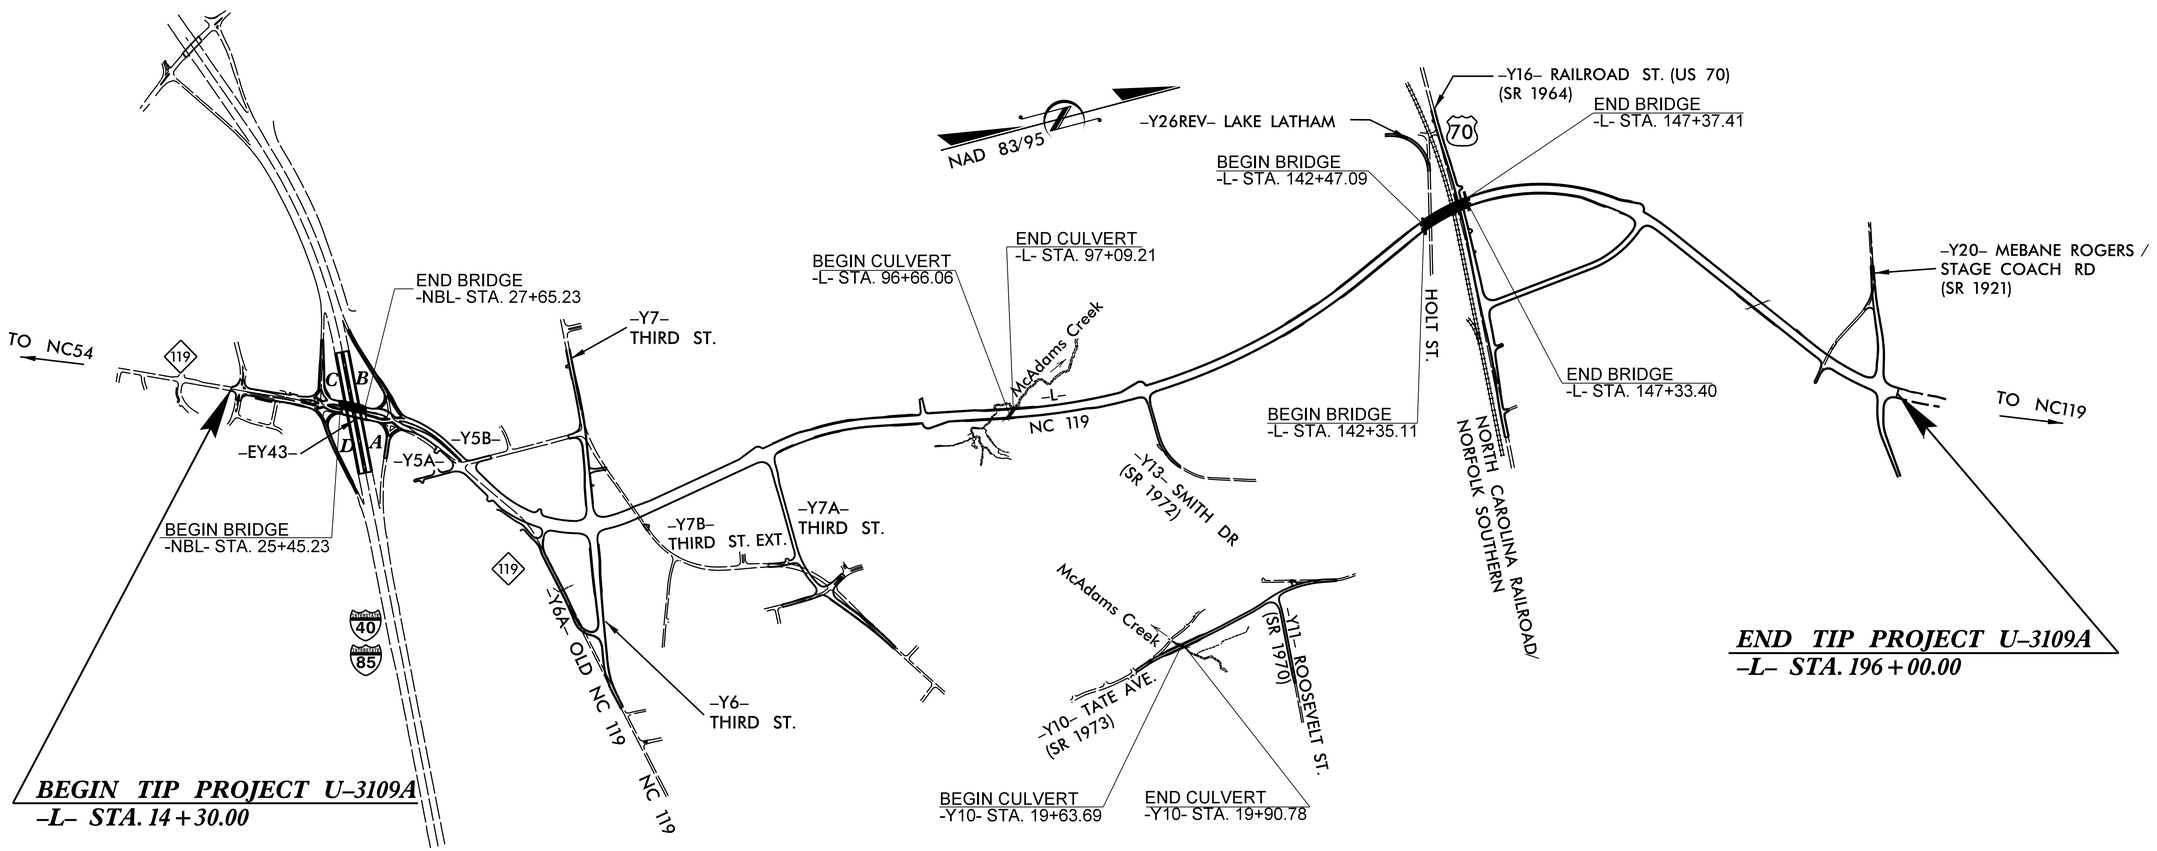

DESIGN DATA

ADT 2016 = 21,100
ADT 2036 = 28,400
K = 9 %
D = 55 %
T = 3 % *
V = 50 MPH
*(TTST 1% + DUALS 2%)
FUNC CLASS =
URBAN COLLECTOR
REGIONAL TIER

PROJECT LENGTH

LENGTH ROADWAY TIP PROJECT U-3109A ..... 3.312 mi
LENGTH STRUCTURE TIP PROJECT U-3109A ..... 0.135 mi
TOTAL LENGTH OF TIP PROJECT U-3109A ..... 3.447 mi

PLANS PREPARED BY:

Baker

Michael Baker Engineering, Inc.
8000 Regency Parkway, Suite 600
Cary, NC 27518
Professional Corporation License Number: F-1084

FOR DIVISION OF HIGHWAYS

2012 STANDARD SPECIFICATIONS

LETTING DATE:
MAY 16, 2017

16-MAR-2017 14:06
$$$