DocuSign Envelope ID: 77146A45-FD79-41AB-A166-F6A4AFFBBCD9

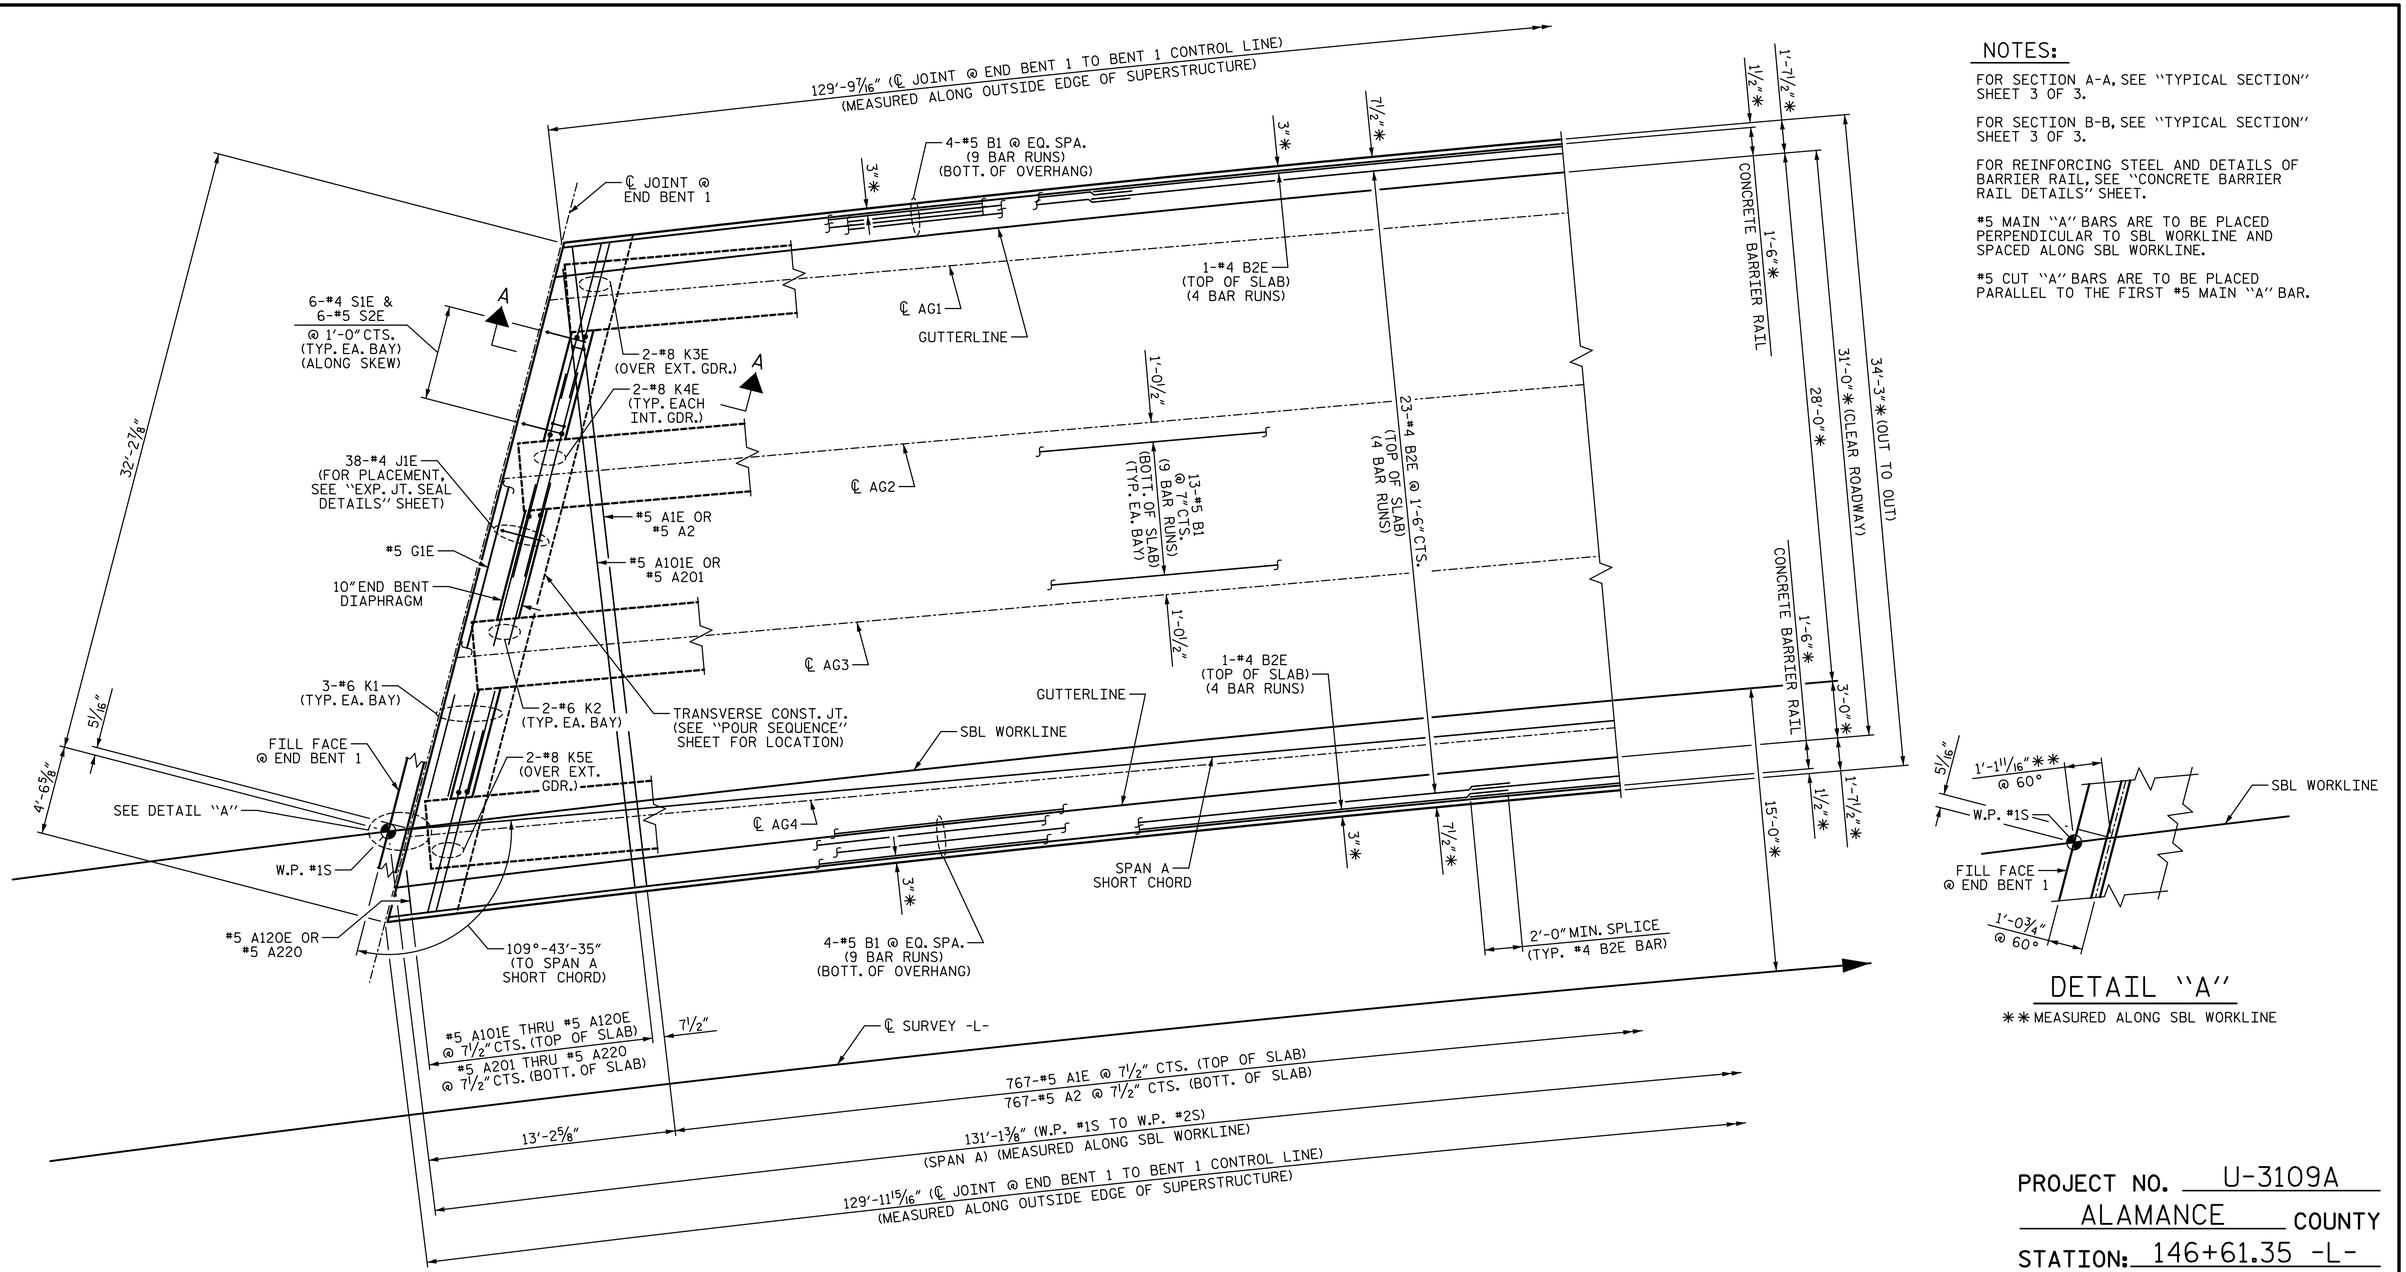

PART PLAN - SPAN A

*RADIAL DIMENSION

DETAIL "A"

**MEASURED ALONG SBL WORKLINE

NOTES:

FOR SECTION A-A, SEE "TYPICAL SECTION" SHEET 3 OF 3.

FOR SECTION B-B, SEE "TYPICAL SECTION" SHEET 3 OF 3.

FOR REINFORCING STEEL AND DETAILS OF BARRIER RAIL, SEE "CONCRETE BARRIER RAIL DETAILS" SHEET.

#5 MAIN "A" BARS ARE TO BE PLACED PERPENDICULAR TO SBL WORKLINE AND SPACED ALONG SBL WORKLINE.

#5 CUT "A" BARS ARE TO BE PLACED PARALLEL TO THE FIRST #5 MAIN "A" BAR.

PROJECT NO. U-3109A

ALAMANCE COUNTY

STATION: 146+61.35 -L-

SHEET 1 OF 5

STATE OF NORTH CAROLINA
DEPARTMENT OF TRANSPORTATION
RALEIGH
SUPERSTRUCTURE

PLAN OF SPANS

(SBL)

REVISIONS						SHEET NO.
NO.	BY:	DATE:	NO.	BY:	DATE:	S02-11
1			3			TOTAL SHEETS
2			4			S02-51

STR. #2

PLANS PREPARED BY:
SIMPSON ENGINEERING & ASSOCIATES
5640 Dillard Drive
Suite 200
Cary, NC 27518
(919) 852-0468
(919) 852-0598 (Fax)
www.simpsonengr.com
LICENSURE NO. C-2521

NORTH CAROLINA PROFESSIONAL SEAL 18656 ENGINEER JOHN A. BATTS
9/11/2015

DRAWN BY: T. BANKOVICH DATE: 9-15
CHECKED BY: J.A. BATTS DATE: 9-15
DESIGN ENGINEER OF RECORD: J.A. BATTS DATE: 9-15

9/11/2015 10:16:41 AM G:\Projects\2014\U-3109A\Structures\Site 2\Site 2-Str 2 Bridge 436 (SBL)\Drawings\Final\402_U3109A_smu_ps.dgn