DocuSign Envelope ID: 77146A45-FD79-41AB-A166-F6A4AFFBBCD9

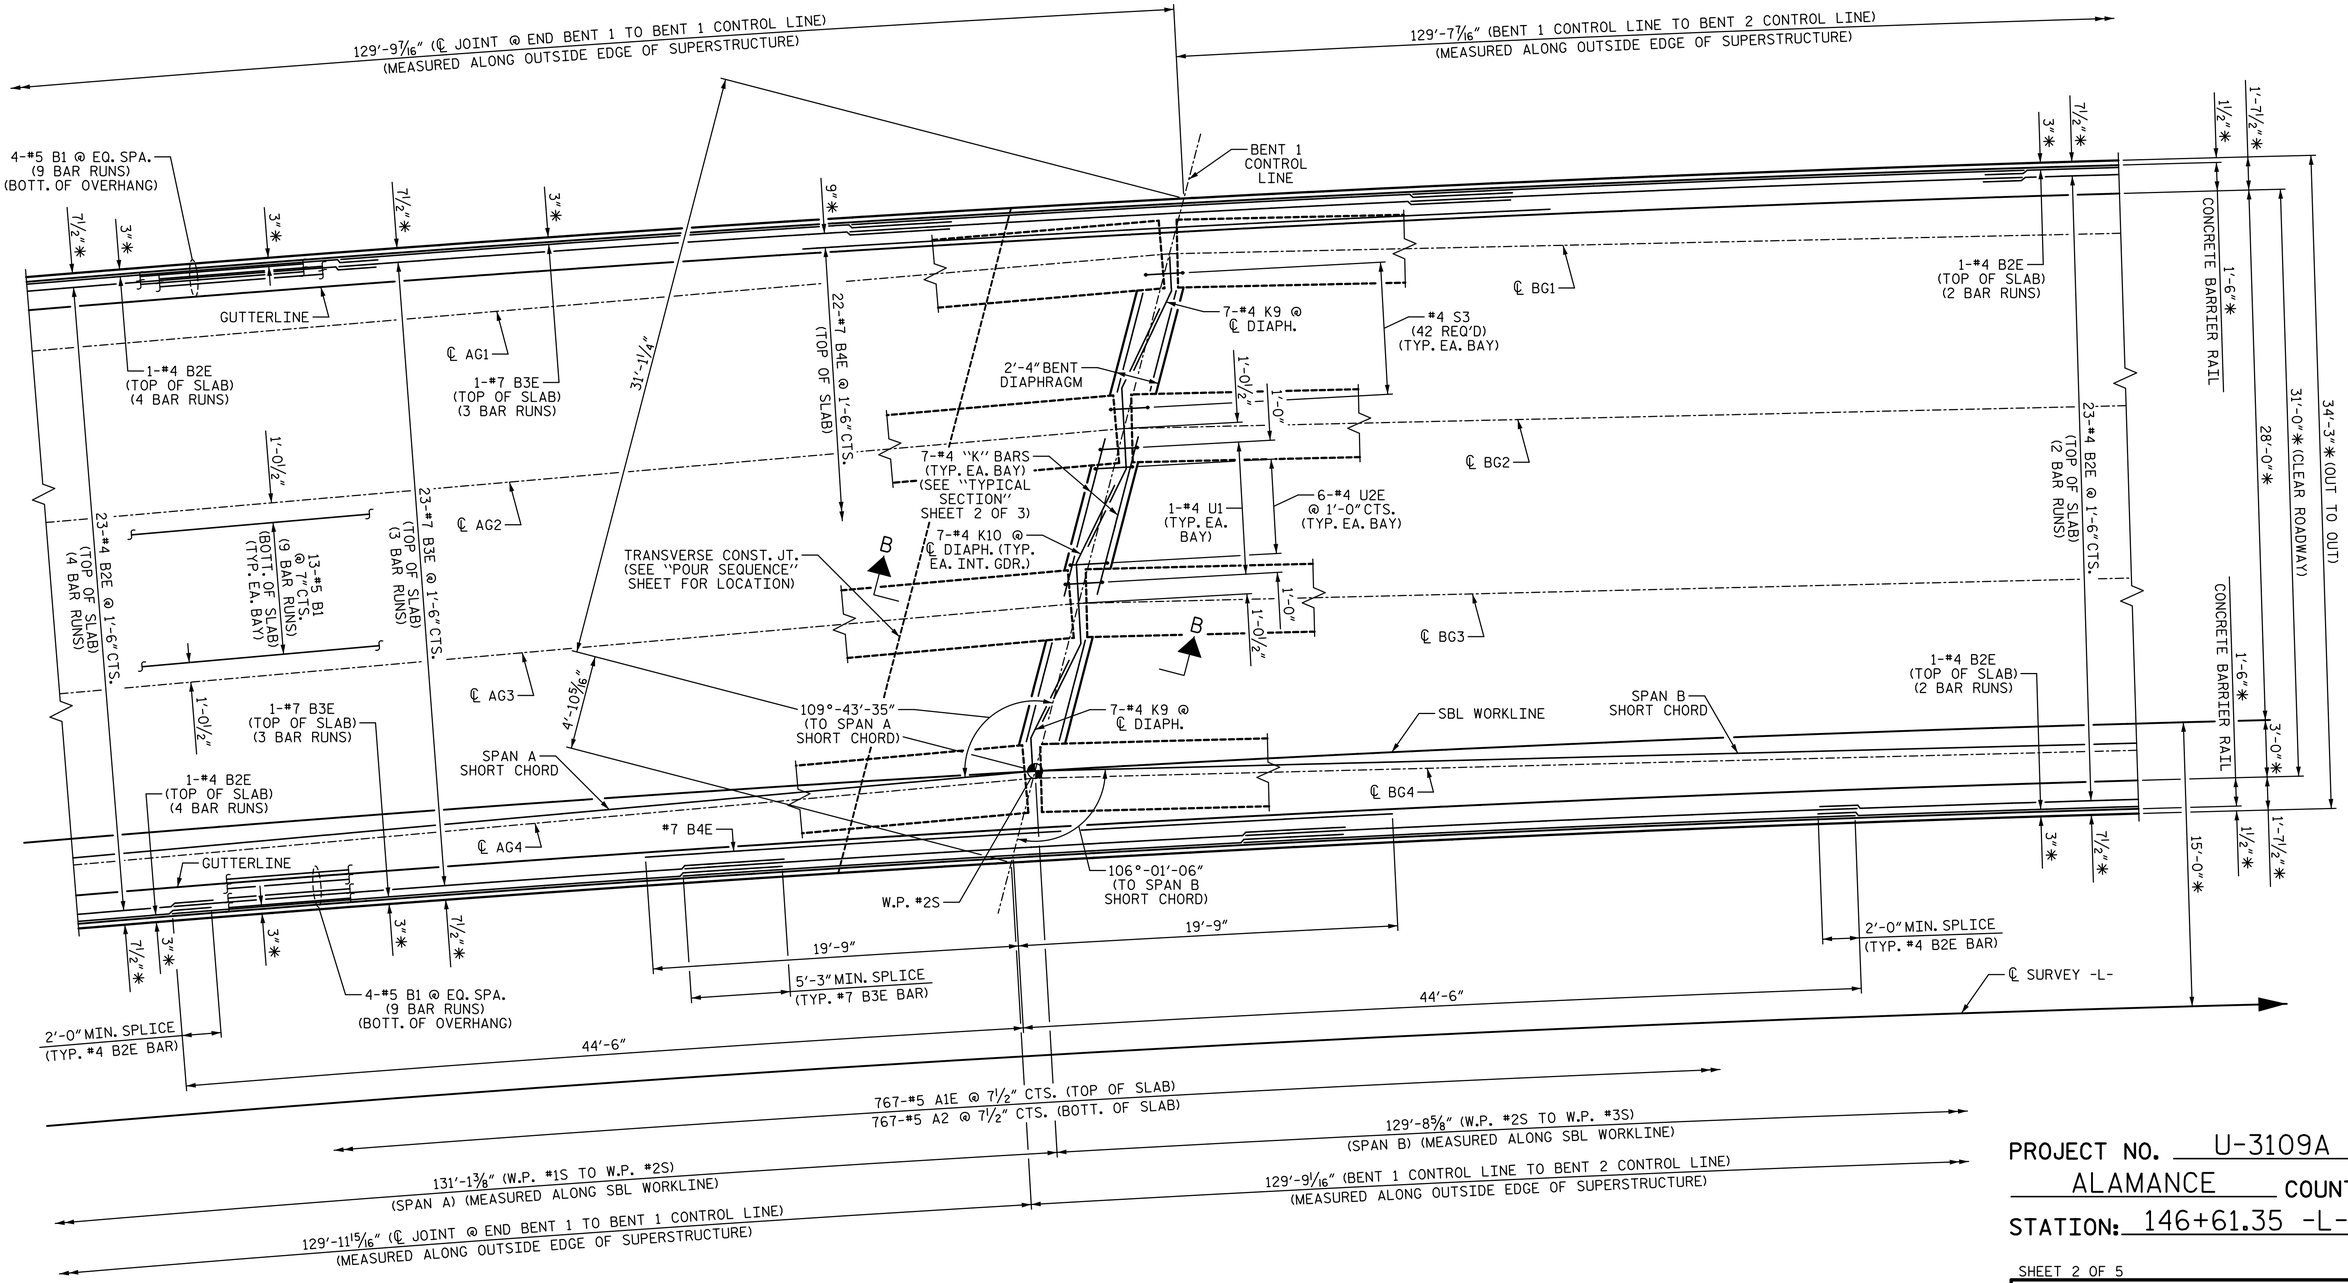

PART PLAN - SPAN A AND SPAN B

*RADIAL DIMENSION

FOR NOTES, SEE SHEET 1 OF 5

PROJECT NO. U-3109A

ALAMANCE COUNTY

STATION: 146+61.35 -L-

SHEET 2 OF 5

STATE OF NORTH CAROLINA
DEPARTMENT OF TRANSPORTATION
RALEIGH

SUPERSTRUCTURE

PLAN OF SPANS

(SBL)

PLANS PREPARED BY:

SIMPSON ENGINEERS & ASSOCIATES
5640 Dillard Drive
Suite 200
Cary, NC 27518
(919) 852-0468
(919) 852-0598 (Fax)
www.simpsonengr.com
LICENSURE NO. C-2521

NORTH CAROLINA PROFESSIONAL SEAL 18056 ENGINEER JOHN A. BATTS
9/11/2015

REVISIONS							
NO.	BY:	DATE:	NO.	BY:	DATE:	SHEET NO.	
1			3			S02-12	
2			4			TOTAL SHEETS	
						S02-51	

STR. #2

DRAWN BY:	T. BANKOVICH	DATE:	9-15
CHECKED BY:	J.A. BATTS	DATE:	9-15
DESIGN ENGINEER OF RECORD:	J.A. BATTS	DATE:	9-15

9/11/2015 10:16:41 AM G:\Projects\2014\U-3109A\Structures\Site 2\Site 2-Str 2 Bridge 436 (SBL)\Drawings\Final\402_U3109A_smu_ps.dgn