DocuSign Envelope ID: 335FBBA3-7647-46B4-90F1-0251969B9460

1/6/2017 8:11:14 AM G:\Projects\2014\U-3109A\Structures\Site 2\Str 3 Bridge 435 (NBL)\Drawings\Final\403_U3109A_smu_bt1.dgn

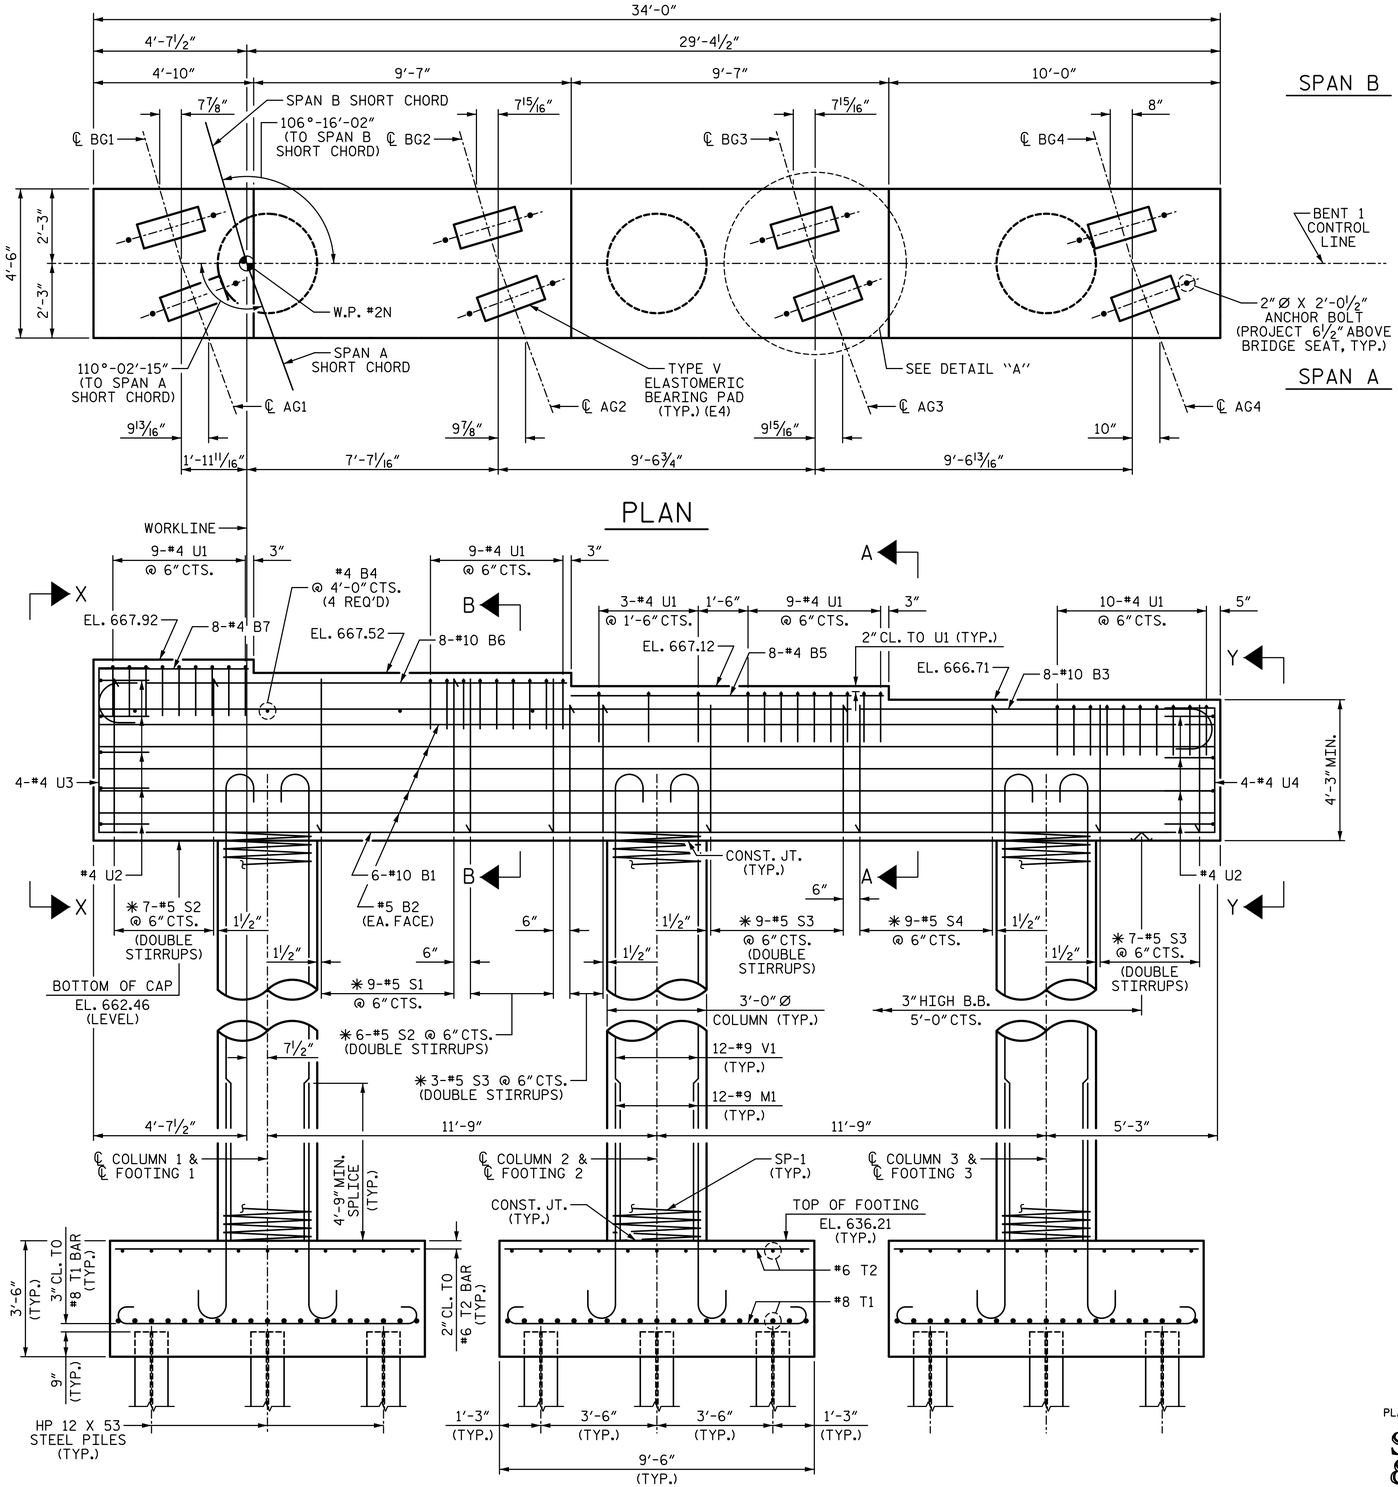

NOTES:

✱ INVERT ALTERNATE STIRRUPS.

STIRRUPS AND "U" BARS IN CAP MAY BE SHIFTED AS NECESSARY TO CLEAR ANCHOR BOLTS.

HOOKS ON "M" & "V" BARS MAY BE TURNED AS NECESSARY FOR PLACING REINFORCING STEEL.

FOR PILE SPLICE DETAILS, SEE "END BENT 1" SHEET 3 OF 3.

SEE GENERAL DRAWING "FOUNDATION LAYOUT" FOR ADDITIONAL NOTES FOR DRIVING PILES.

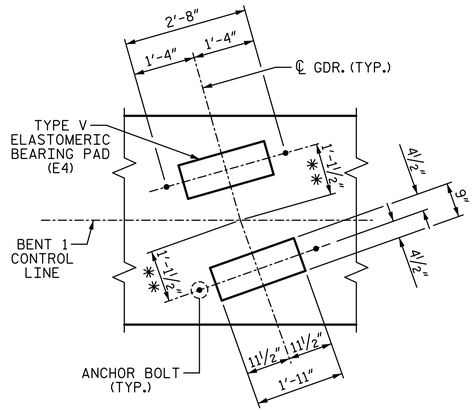

DETAIL "A"

(TYP. EA. GIRDER)
(✱✱ MEASURED ALONG ℄ GIRDER)

PROJECT NO. U-3109A

ALAMANCE COUNTY

STATION: 146+61.35 -L-

SHEET 1 OF 2

STATE OF NORTH CAROLINA
DEPARTMENT OF TRANSPORTATION
RALEIGH
SUBSTRUCTURE

BENT 1

(NBL)

REVISIONS						SHEET NO.
NO.	BY:	DATE:	NO.	BY:	DATE:	S03-39
1			3			TOTAL SHEETS
2			4			S03-53

STR. #3

DRAWN BY: T. BANKOVICH DATE: 9-15
CHECKED BY: J.A. BATTS DATE: 9-15
DESIGN ENGINEER OF RECORD: J.A. BATTS DATE: 9-15

PLANS PREPARED BY:

SIMPSON ENGINEERS & ASSOCIATES
5640 Dillard Drive
Suite 200
Cary, NC 27518
(919) 852-0468
(919) 852-0598 (Fax)
www.simpsonengr.com
LICENSURE NO. C-2521

NORTH CAROLINA PROFESSIONAL SEAL 18054 ENGINEER JOHN A. BATTS
1/6/2017