DocuSign Envelope ID: 901BDDA9-B95D-4CD2-9EC6-1A37AA5CA05A

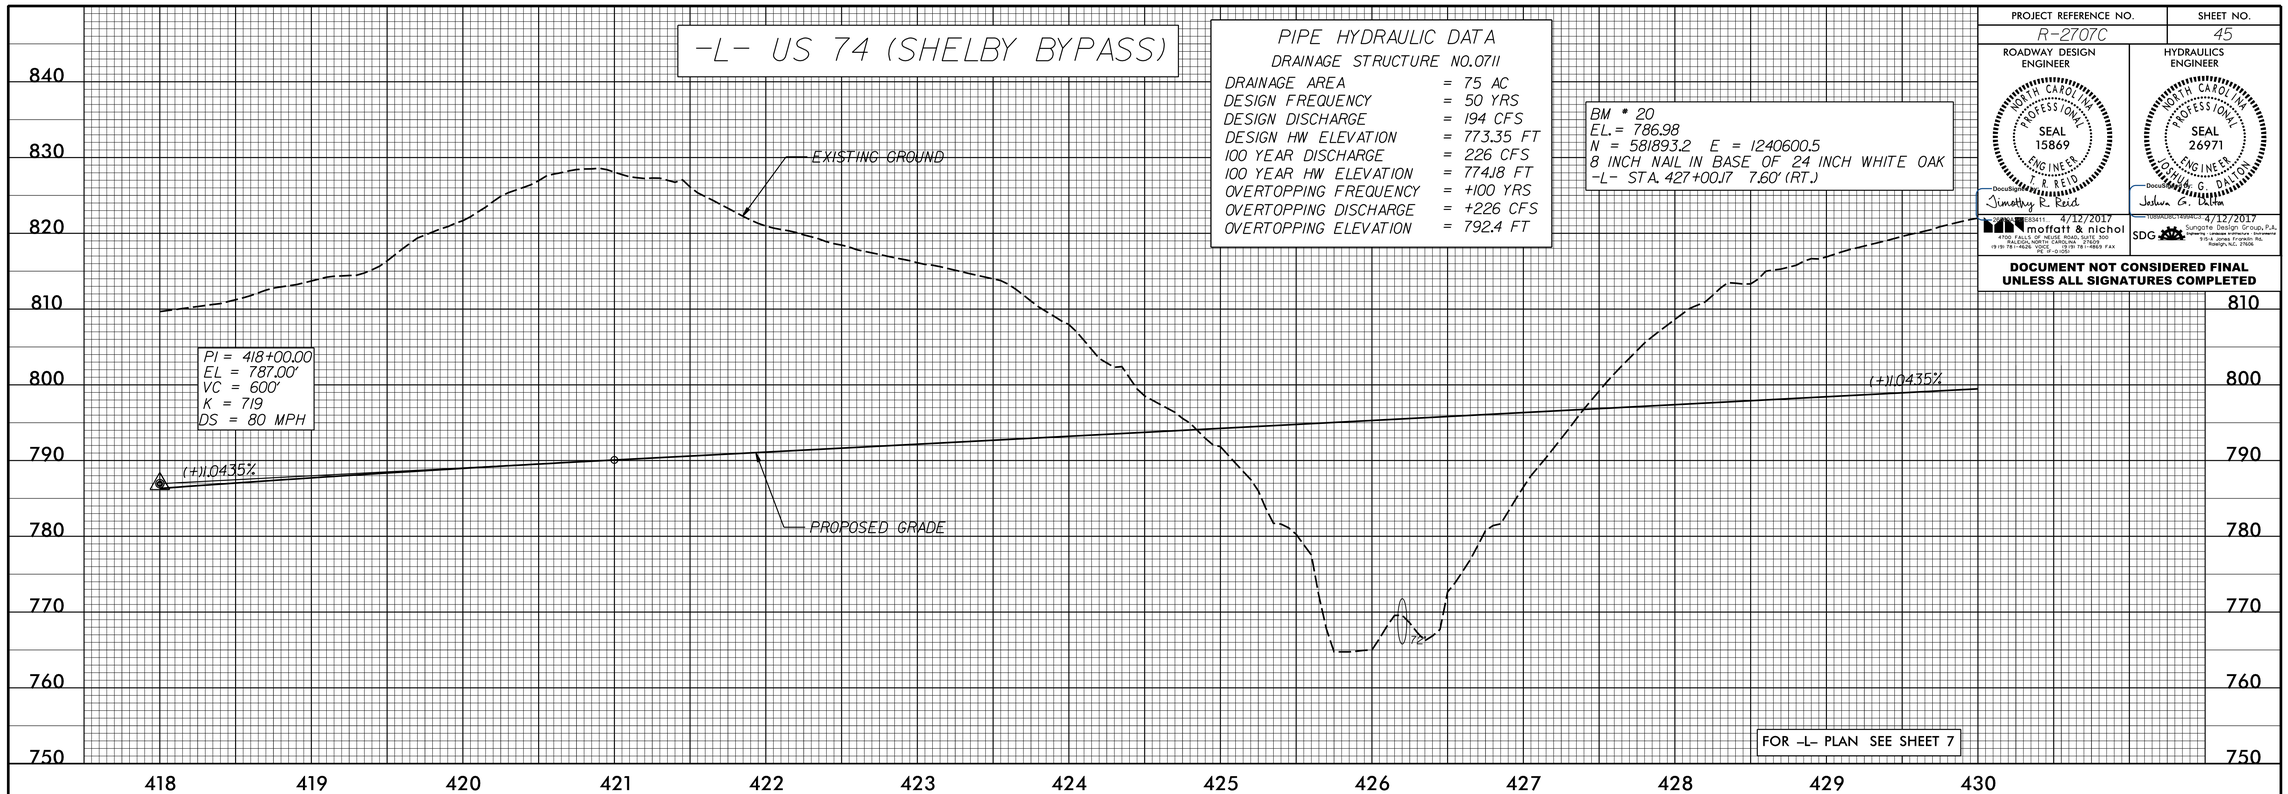

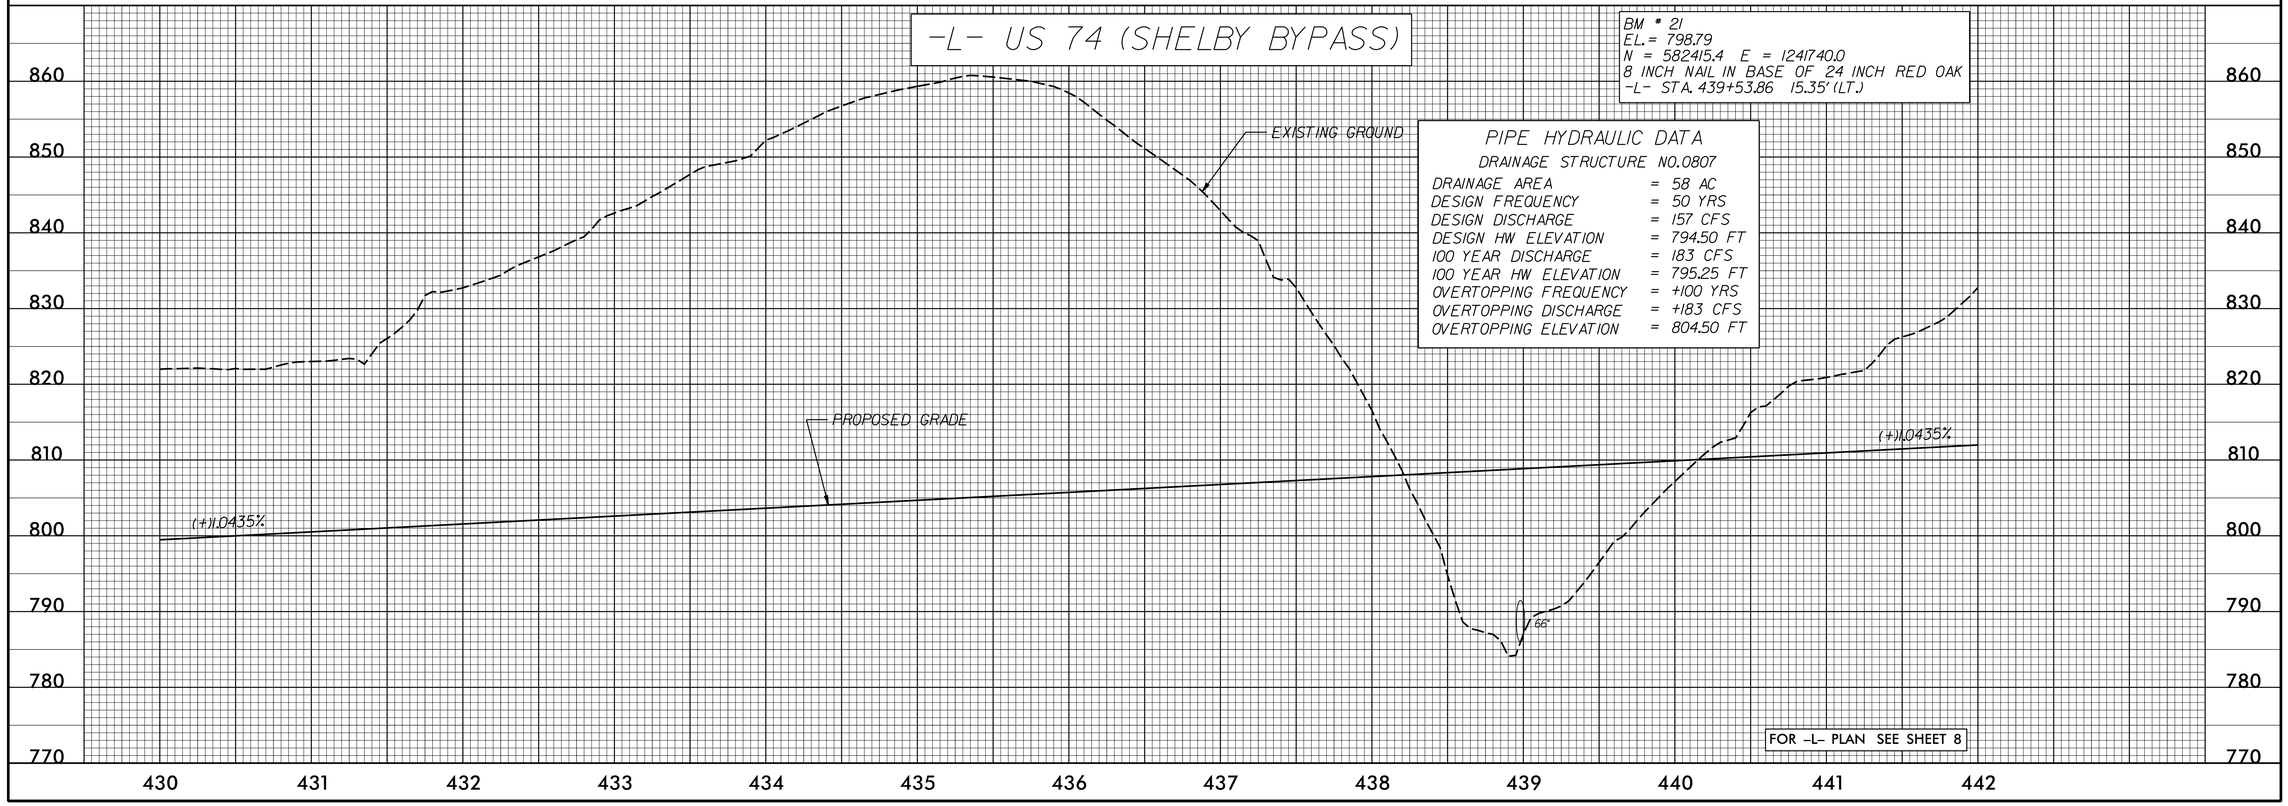

PROJECT REFERENCE NO.	SHEET NO.
R-2707C	45

ROADWAY DESIGN ENGINEER

NORTH CAROLINA PROFESSIONAL SEAL 15869 ENGINEER T. R. REID

DocuSigned by: Timothy R. Reid

4/12/2017

moffatt & nichol
4700 FALLS OF NEUSE ROAD, SUITE 300
RALEIGH, NORTH CAROLINA 27609
(919) 781-4626 (919) 781-4865 FAX
PE SF-0.005

HYDRAULICS ENGINEER

NORTH CAROLINA PROFESSIONAL SEAL 26971 ENGINEER JOSHUA G. DALTON

DocuSigned by: Joshua G. Dalton

4/12/2017

SDG Sungate Design Group, P.A.
Planning · Design · Construction · Maintenance
915-A Jones Franklin Rd.
Raleigh, N.C. 27606

DOCUMENT NOT CONSIDERED FINAL UNLESS ALL SIGNATURES COMPLETED