DocuSign Envelope ID: 901BDDA9-B95D-4CD2-9EC6-1A37AA5CA05A

PROJECT REFERENCE NO.	SHEET NO.
R-2707C	75

ROADWAY DESIGN ENGINEER

NORTH CAROLINA PROFESSIONAL SEAL 15869 ENGINEER T. R. REID

DocuSigned by: Timothy R. Reid

HYDRAULICS ENGINEER

NORTH CAROLINA PROFESSIONAL SEAL 26971 ENGINEER JOSHUA G. DALTON

DocuSigned by: Joshua G. Dalton

RECEIVED: 4/12/2017 moffatt & nichol 4700 FALLS OF NEUSE ROAD, SUITE 300 RALEIGH, NORTH CAROLINA 27609 (919) 781-4626 (919) 781-4865 FAX PE: SF-0-0051

HYDRAULICS ENGINEER: 4/12/2017 SDG Sungate Design Group, P.A. Planning · Urban Design · Landscape Architecture · Engineering 915-A Jones Franklin Rd. Raleigh, N.C. 27606
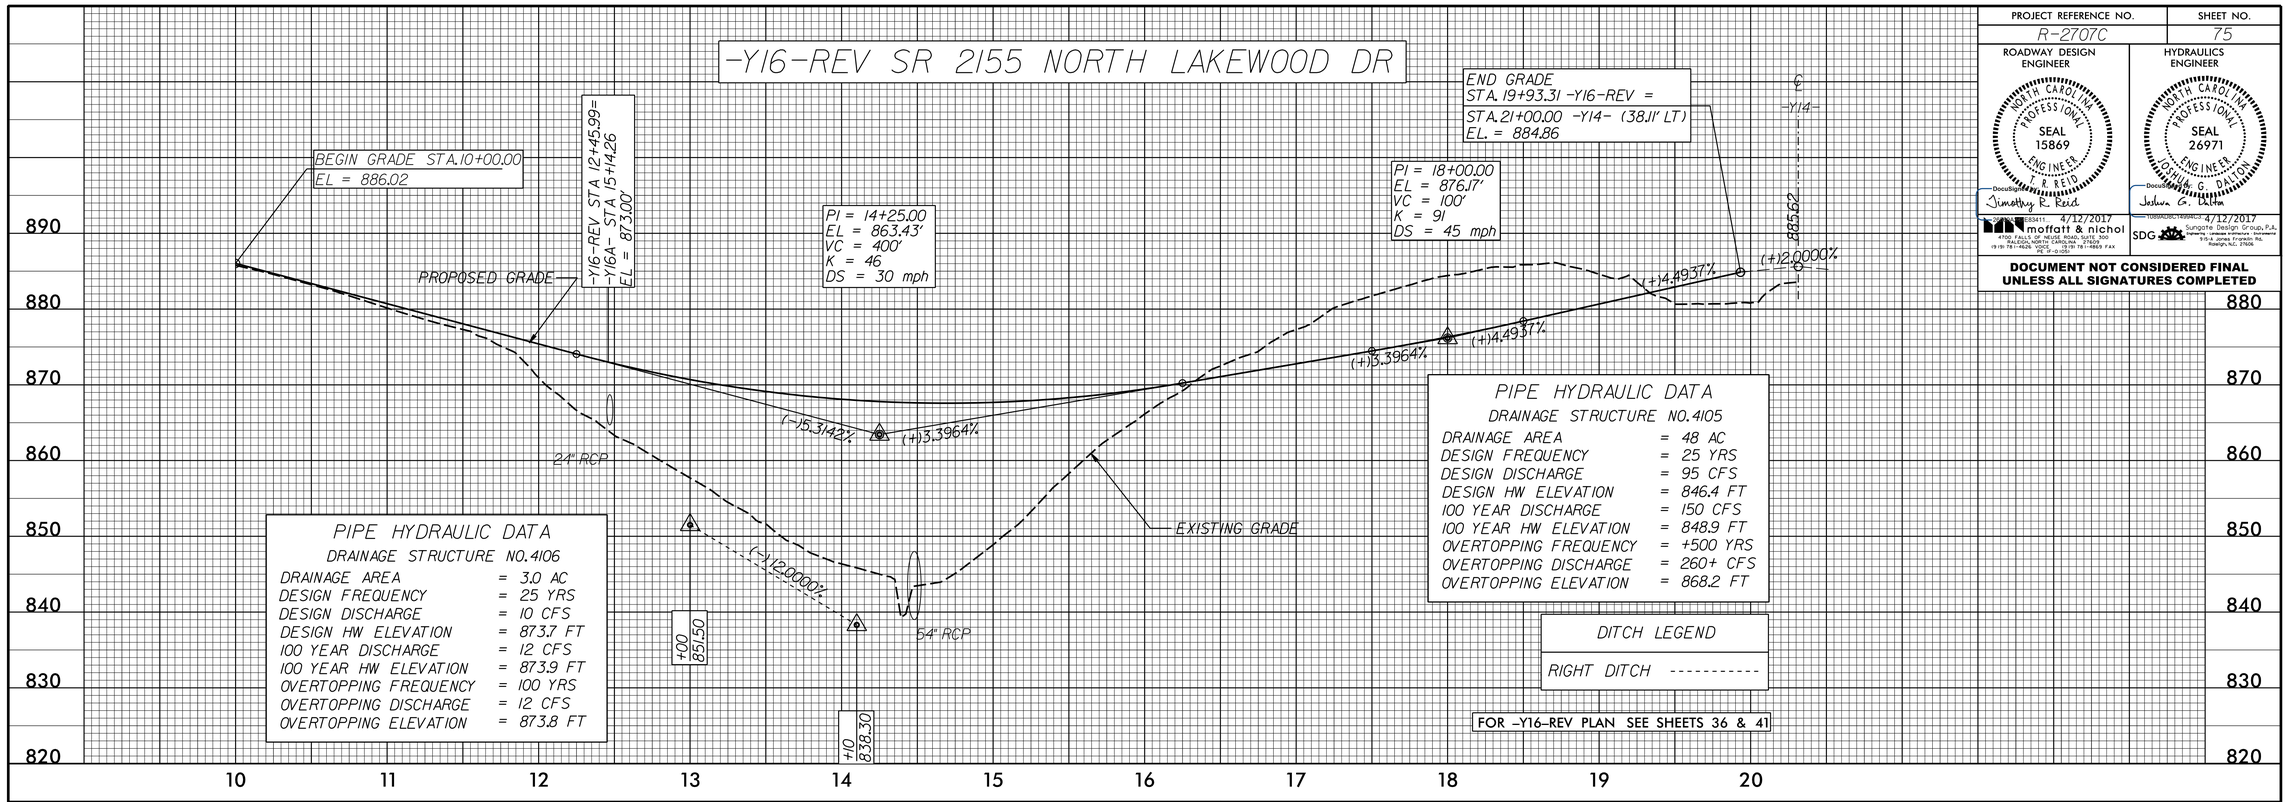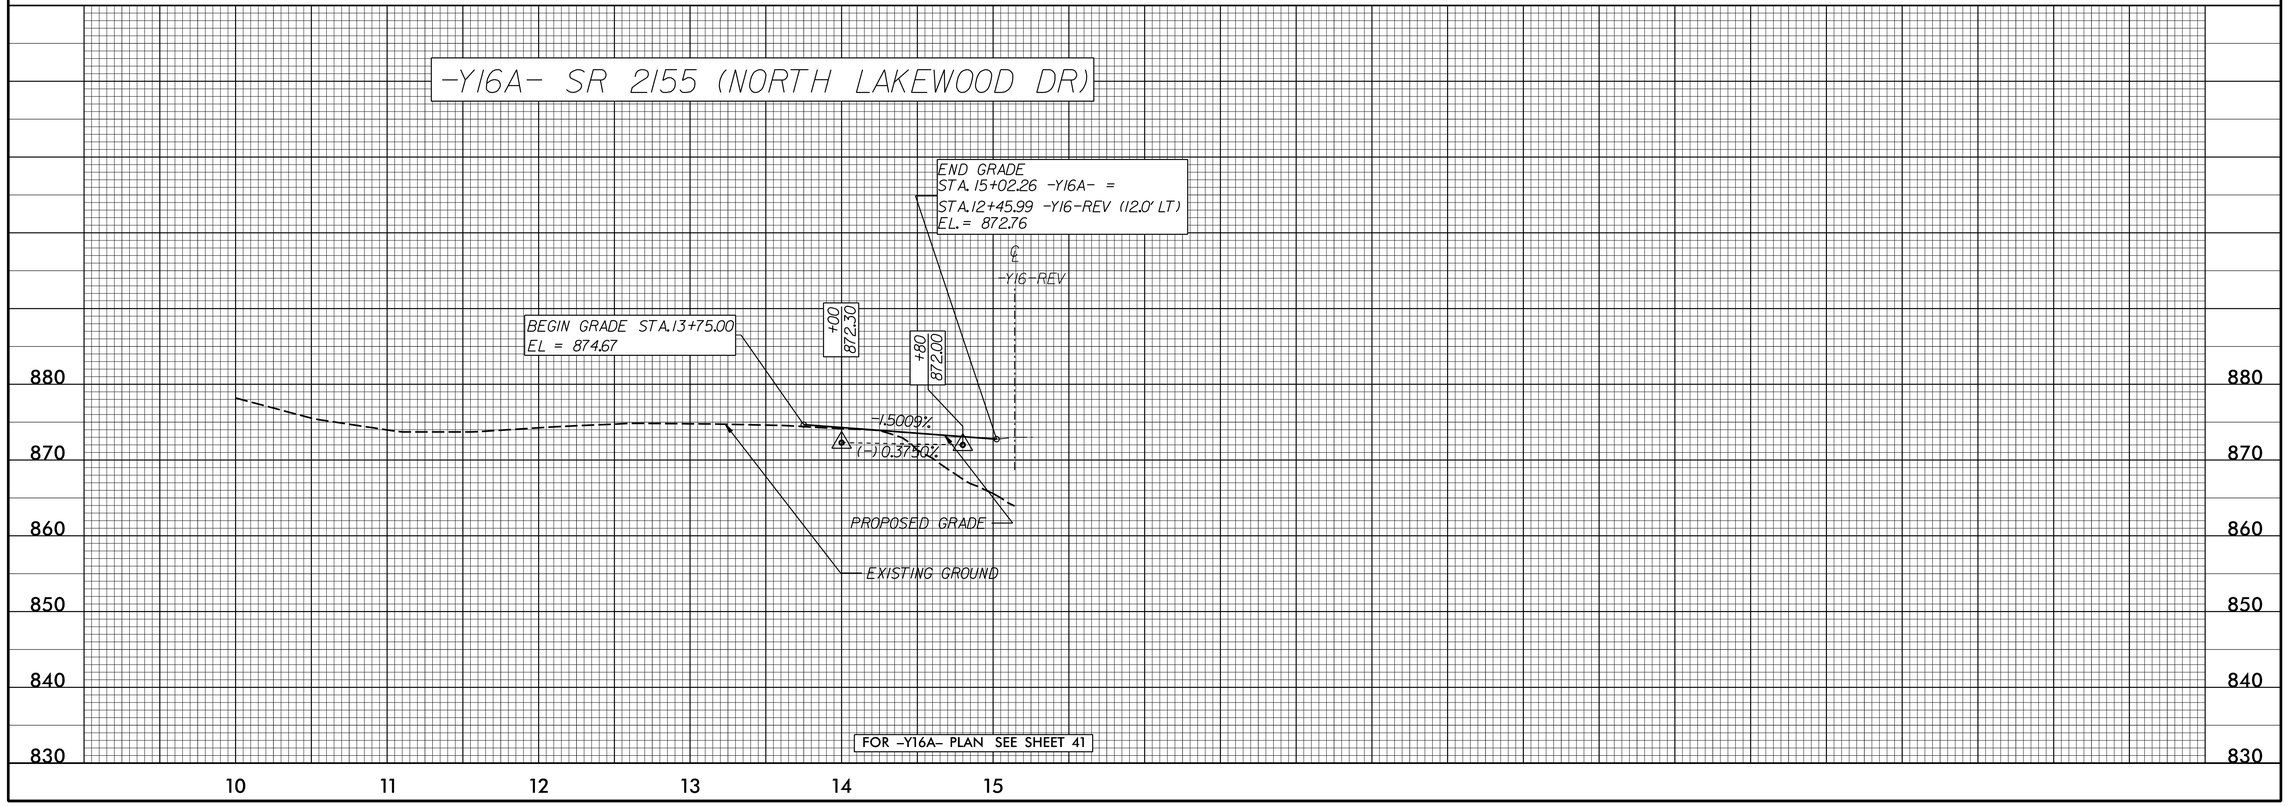
DOCUMENT NOT CONSIDERED FINAL UNLESS ALL SIGNATURES COMPLETED