PROJ. REFERENCE NO.	SHEET NO.
R-2707C	TMP-14

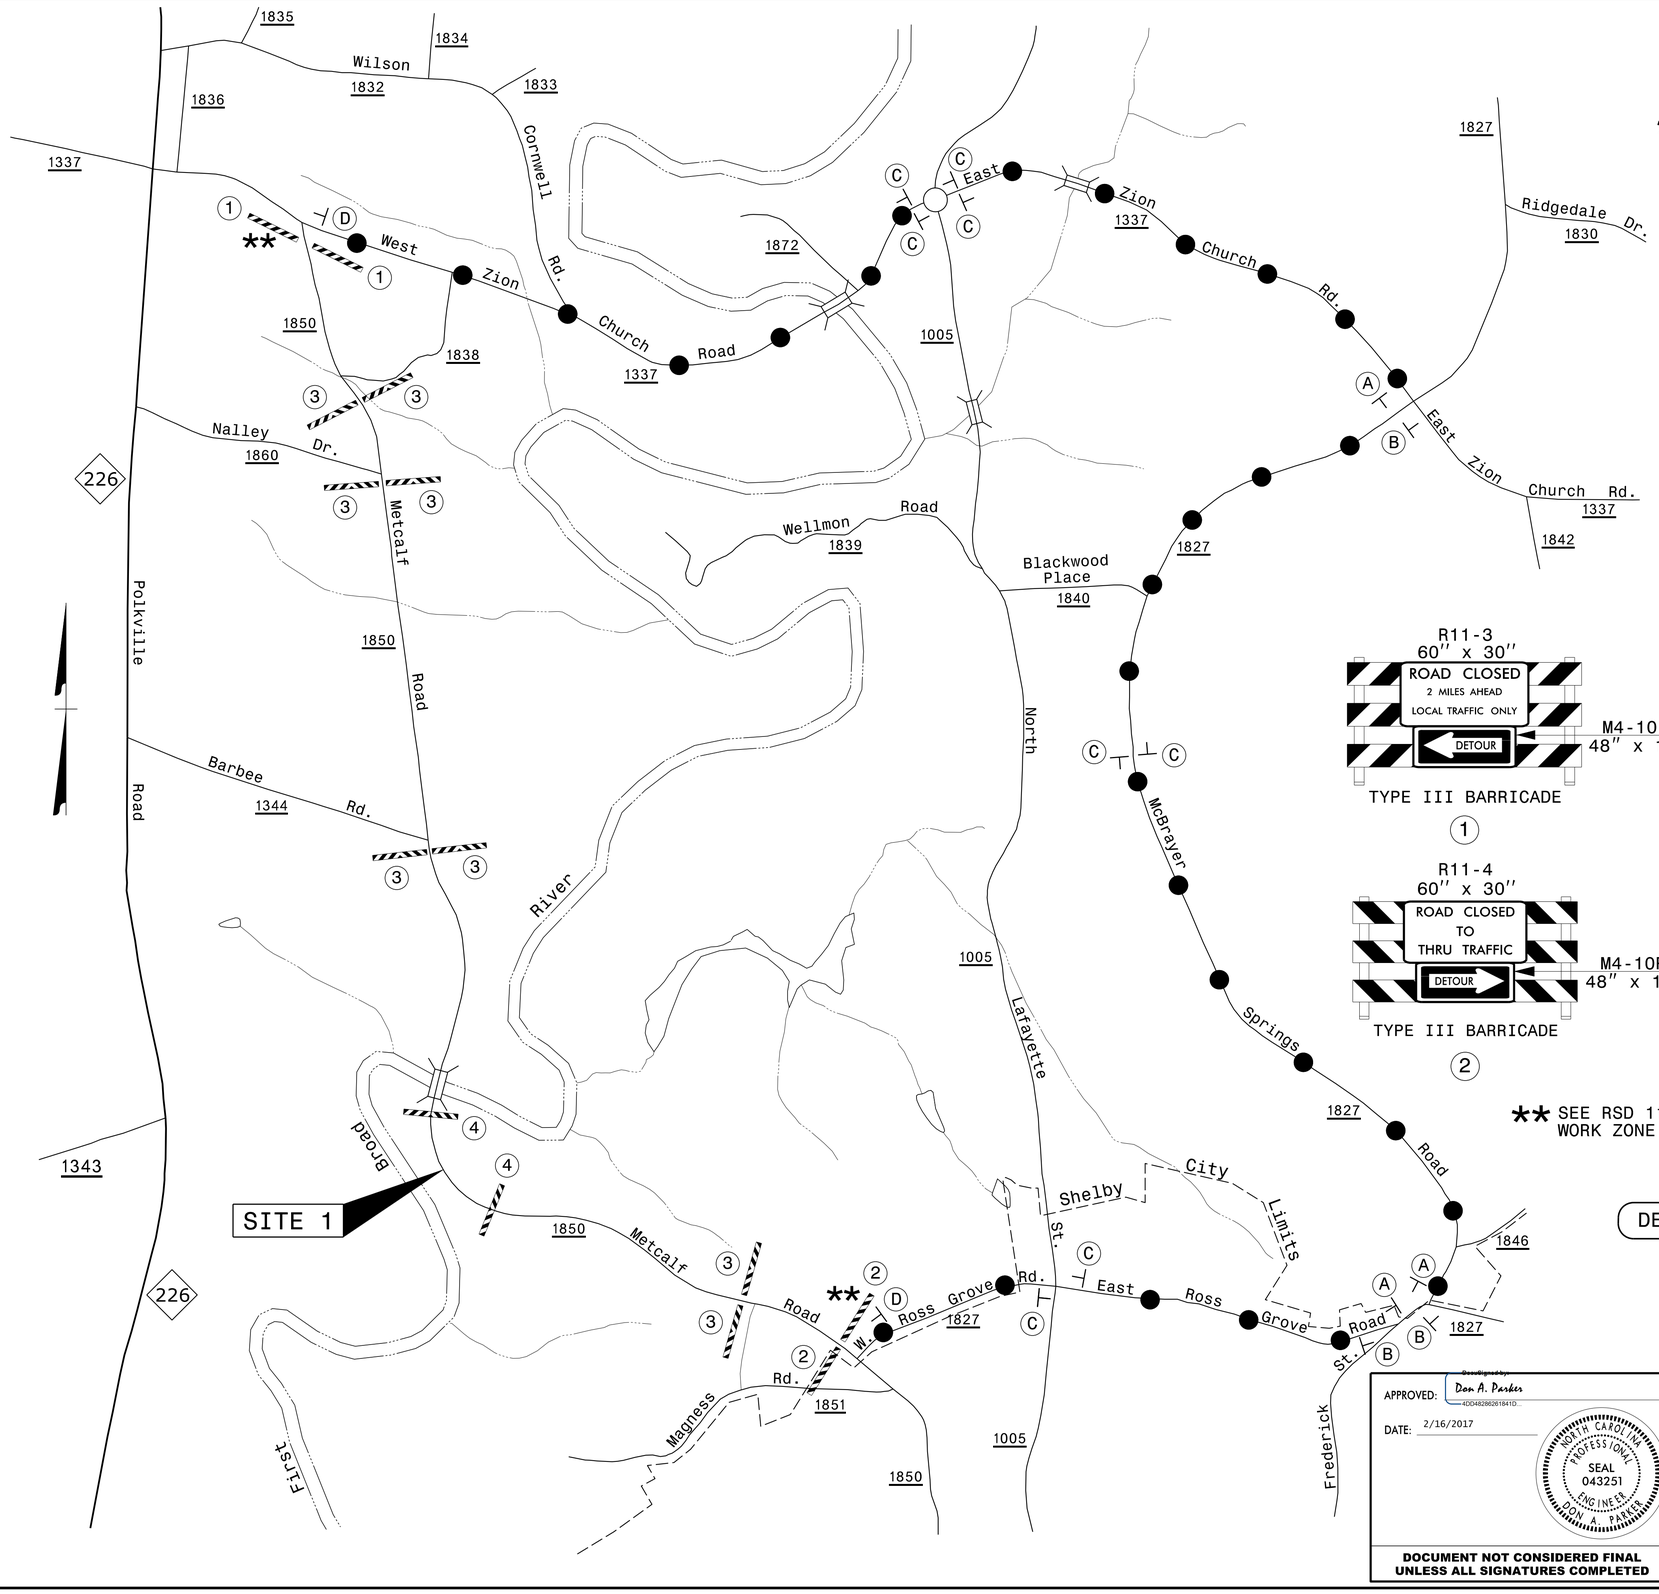

* SEE SHEET TMP-2B FOR SIGN DESIGN

* METCALF ROAD
DETOUR M4-8 24″ x 12″
M6-1R 21″ x 15″
A

* METCALF ROAD
DETOUR M4-8 24″ x 12″
M6-1L 21″ x 15″
B

* METCALF ROAD
DETOUR M4-8 24″ x 12″
M6-3 21″ x 15″
C

END DETOUR M4-8 A 24″ x 18″
D

R11-3
60″ x 30″
ROAD CLOSED
2 MILES AHEAD
LOCAL TRAFFIC ONLY
DETOUR
M4-10L 48″ x 18″
TYPE III BARRICADE
1

R11-4
60″ X 30″
ROAD CLOSED TO THRU TRAFFIC
TYPE III BARRICADE
3

R11-4
60″ x 30″
ROAD CLOSED TO THRU TRAFFIC
DETOUR
M4-10R 48″ x 18″
TYPE III BARRICADE
2

R11-2
48″ X 30″
ROAD CLOSED
TYPE III BARRICADE(S)
4

** SEE RSD 1101.03, SHEET 1 OF 9, FOR ADDITIONAL WORK ZONE SIGNS AND LOCATIONS

DETOUR ROUTE

APPROVED: Don A. Parker
4DD48286261841D...
DATE: 2/16/2017

NORTH CAROLINA PROFESSIONAL SEAL 043251 ENGINEER DON A PARKER

DOCUMENT NOT CONSIDERED FINAL UNLESS ALL SIGNATURES COMPLETED

DIVISION OF HIGHWAYS · STATE OF NORTH CAROLINA · DEPARTMENT OF TRANSPORTATION · WORK ZONE TRAFFIC CONTROL

SITE 1
PHASE I
OFF-SITE DETOUR
METCALF ROAD
SR 1850
(-Y2-)

2/16/2017
R:\TIPProjects-R\R2707C\Traffic\TrafficControl\TCP\SITE 1\R2707C_TC_SITE1_PH1_TMP14.dgn
Userscoats